

CEILING

8'-0"

FLOOR

CEILING

FLOOR

ACTUAL HOUSE MAY VARY FROM ELEVATION–ACCESS TO GRADE ON–SITE BY OTHERS

JONATHANS 9/30/2026 8:53:14 AM


BUILDER	PBS CAPE	CUSTOMER	HUNTINGTON I
CITY		COUNTY	STATE
WIND SPEED	??? MPH VULT	SNOW LOAD	????? SQ. FT.
ORDER NO. 120120	SERIAL NO. SERIAL #	FILE NO.	HUNTINGTON I RENDERED

2844–PBS CAPE
FRONT ELEVATION

Professional Building Systems
72 East Market Street
Middleburg, PA 17842
(888) 553-1414
WWW.PBSMODULAR.COM

STATUS:	STAT
DRAWN BY:	INIT
DATE:	00/00/00


PAGE: 2.1

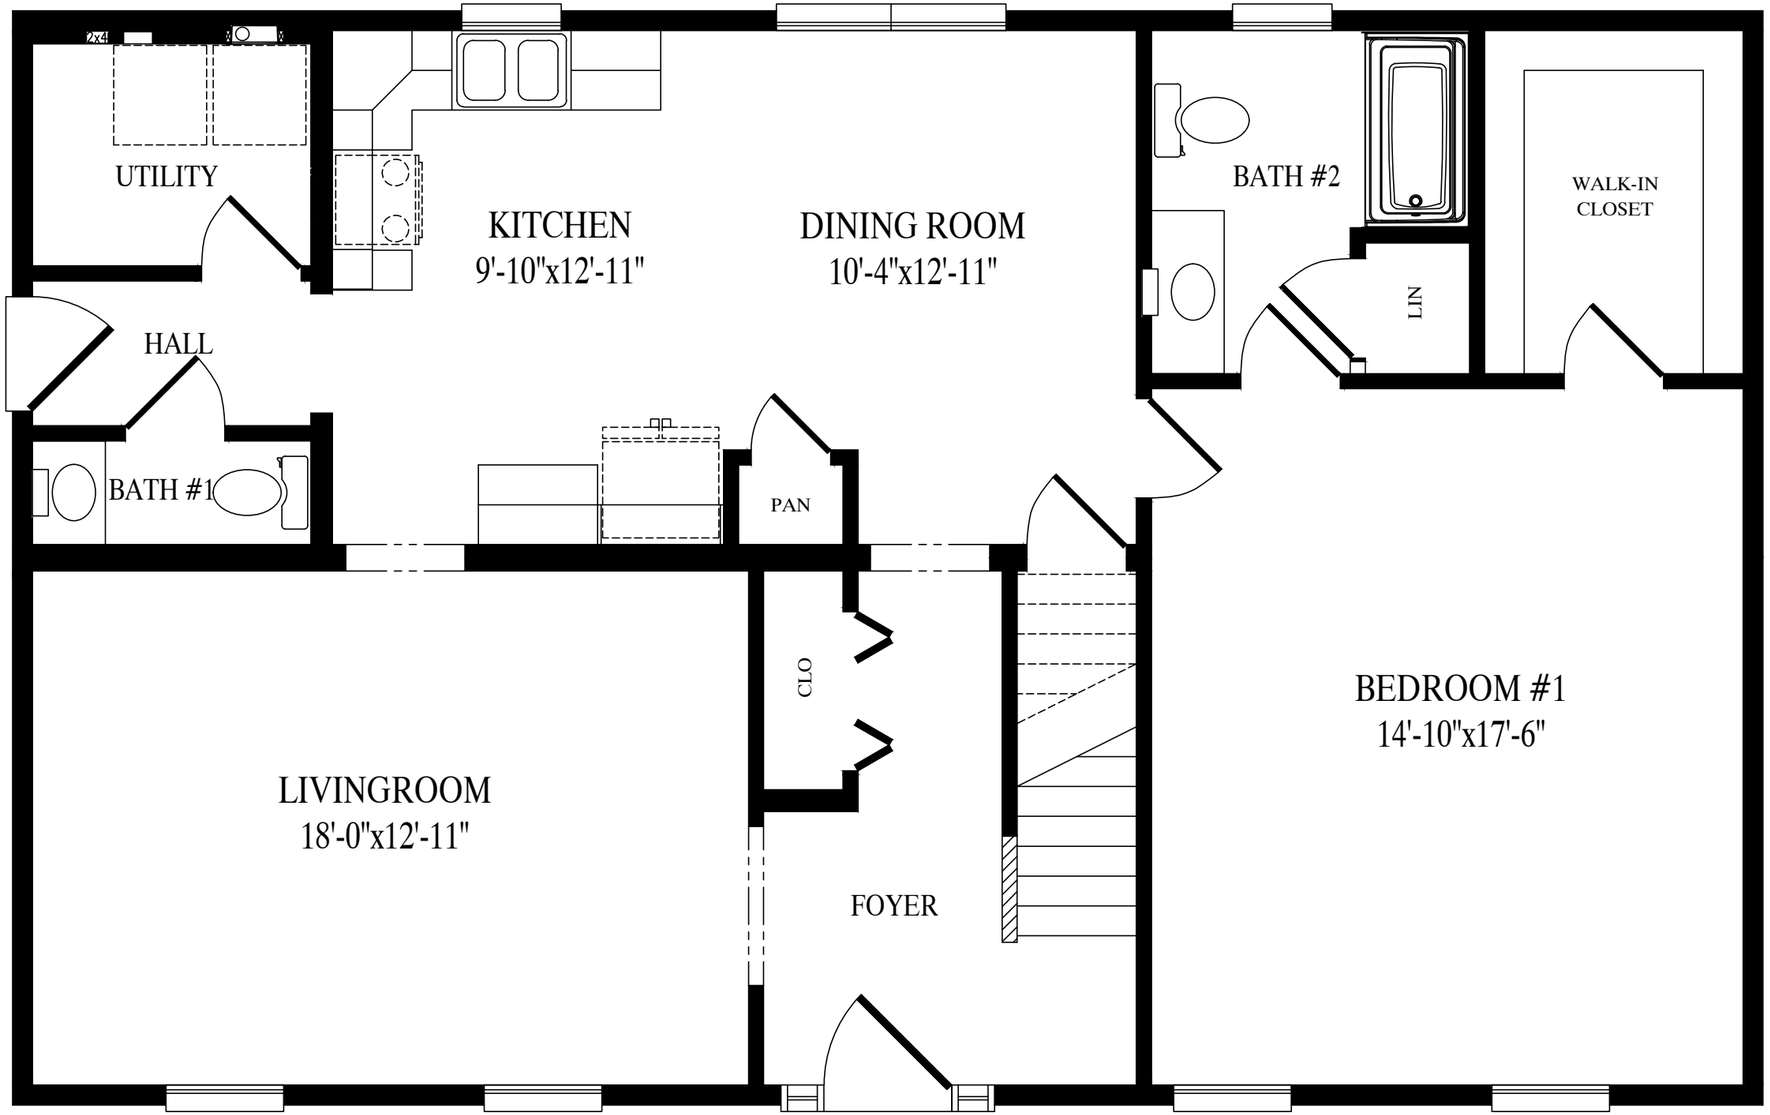

HUNTINGTON I

27'-6" x 44' Cape

1210 sq. ft. first floor

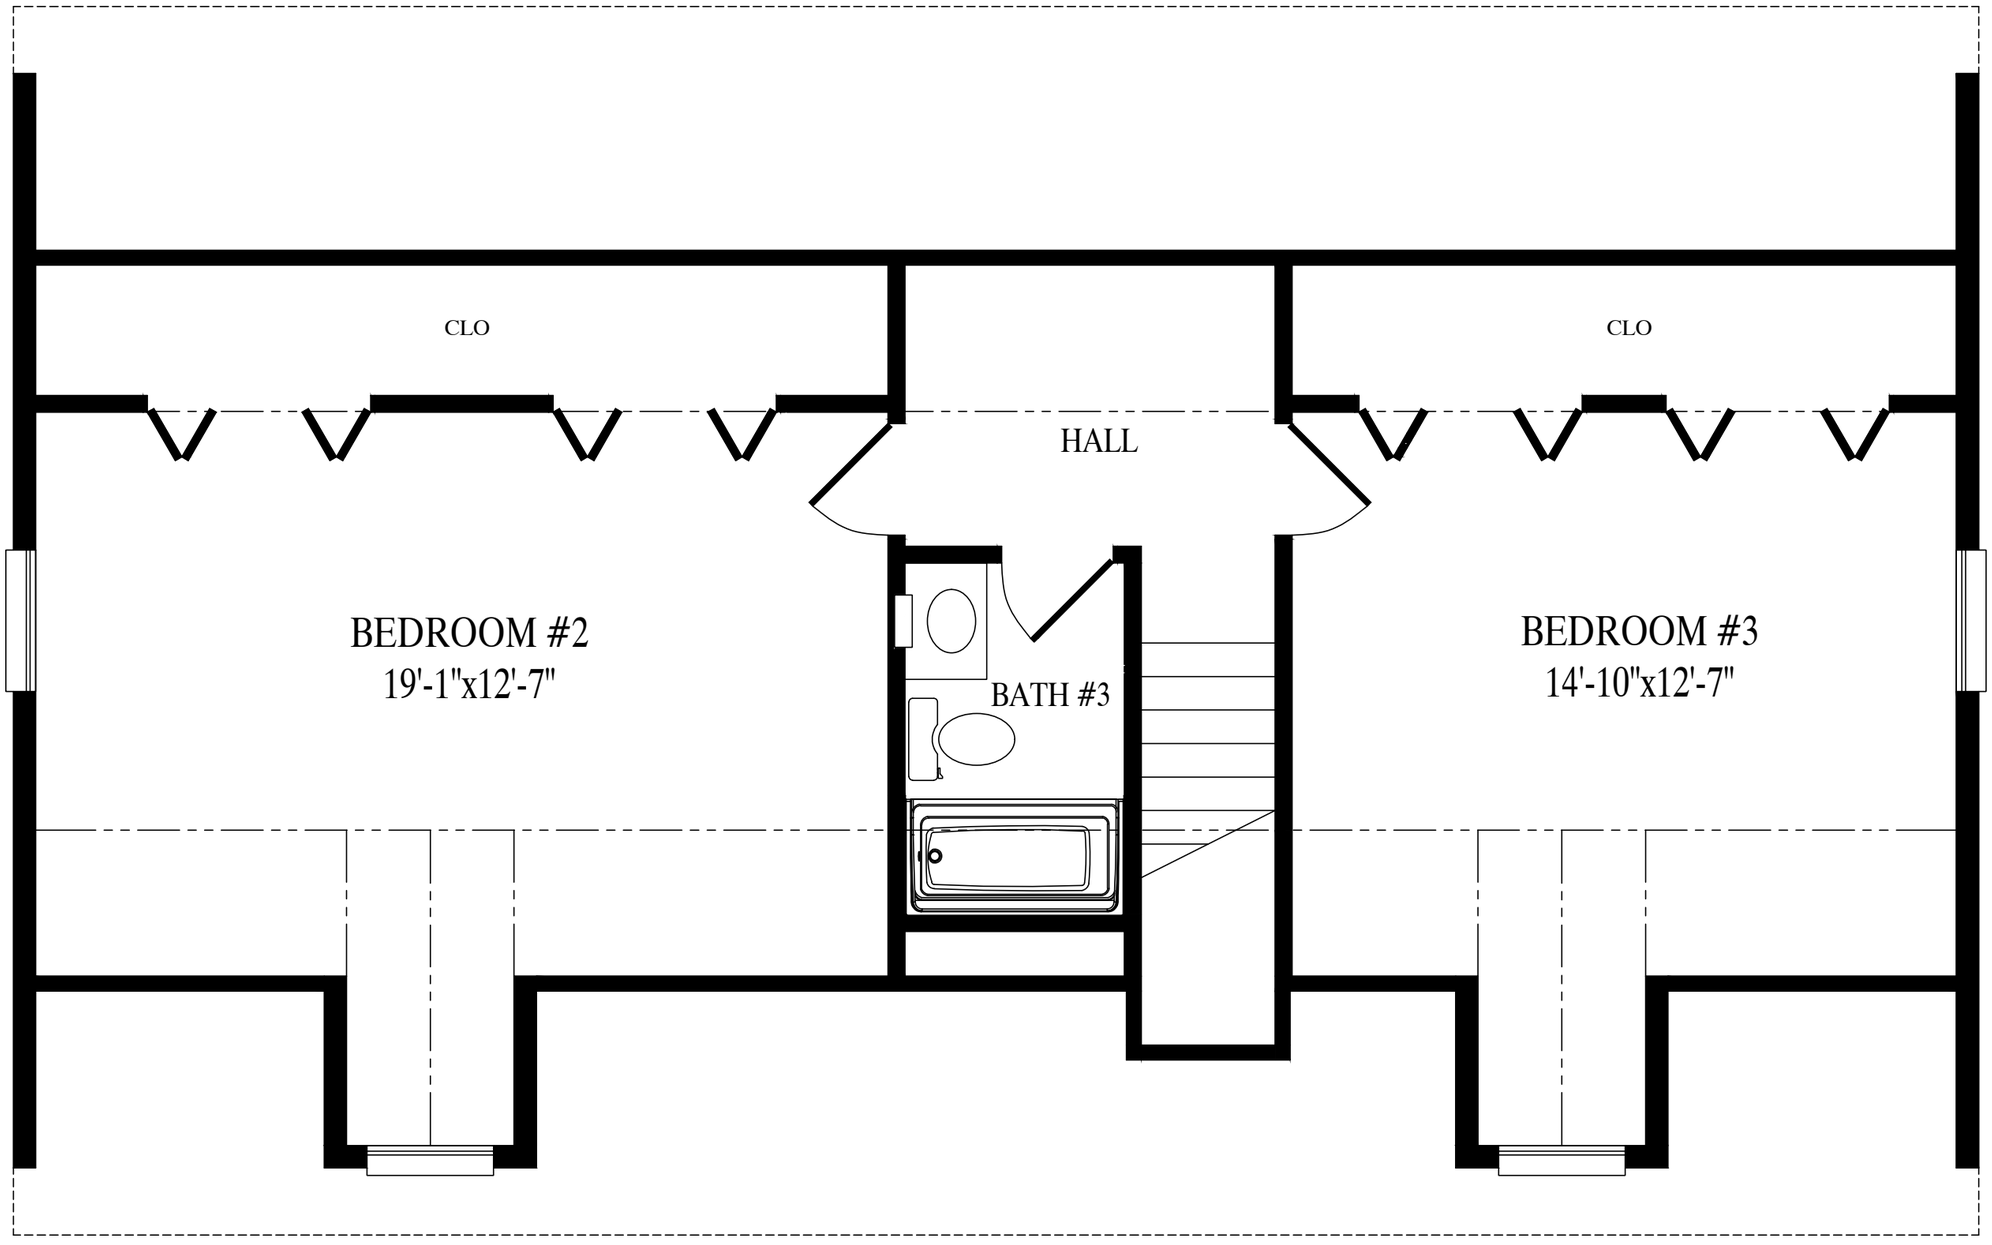

767 sq. ft. proposed second floor