

CEILING

8'-0"

FLOOR

CEILING

FLOOR

ACTUAL HOUSE MAY VARY FROM ELEVATION–ACCESS TO GRADE ON–SITE BY OTHERS

GREGO 9/16/2026 1:19:15 PM

BUILDER PBS CAPE

CUSTOMER HUNTINGTON II

CITY | COUNTY | STATE

WIND SPEED ??? MPH VULT

SNOW LOAD ?????

SQ. FT.

ORDER NO. | SERIAL NO. | FILE NO. HUNTINGTON II RENDERED

2848 PBS CAPE
FRONT ELEVATION


Professional Building Systems
72 East Market Street
Middleburg, PA 17842
(888) 553-1414
WWW.PBSMODULAR.COM

STATUS: STAT

DRAWN BY: INIT

DATE: 00/00/00


PAGE: 2.1

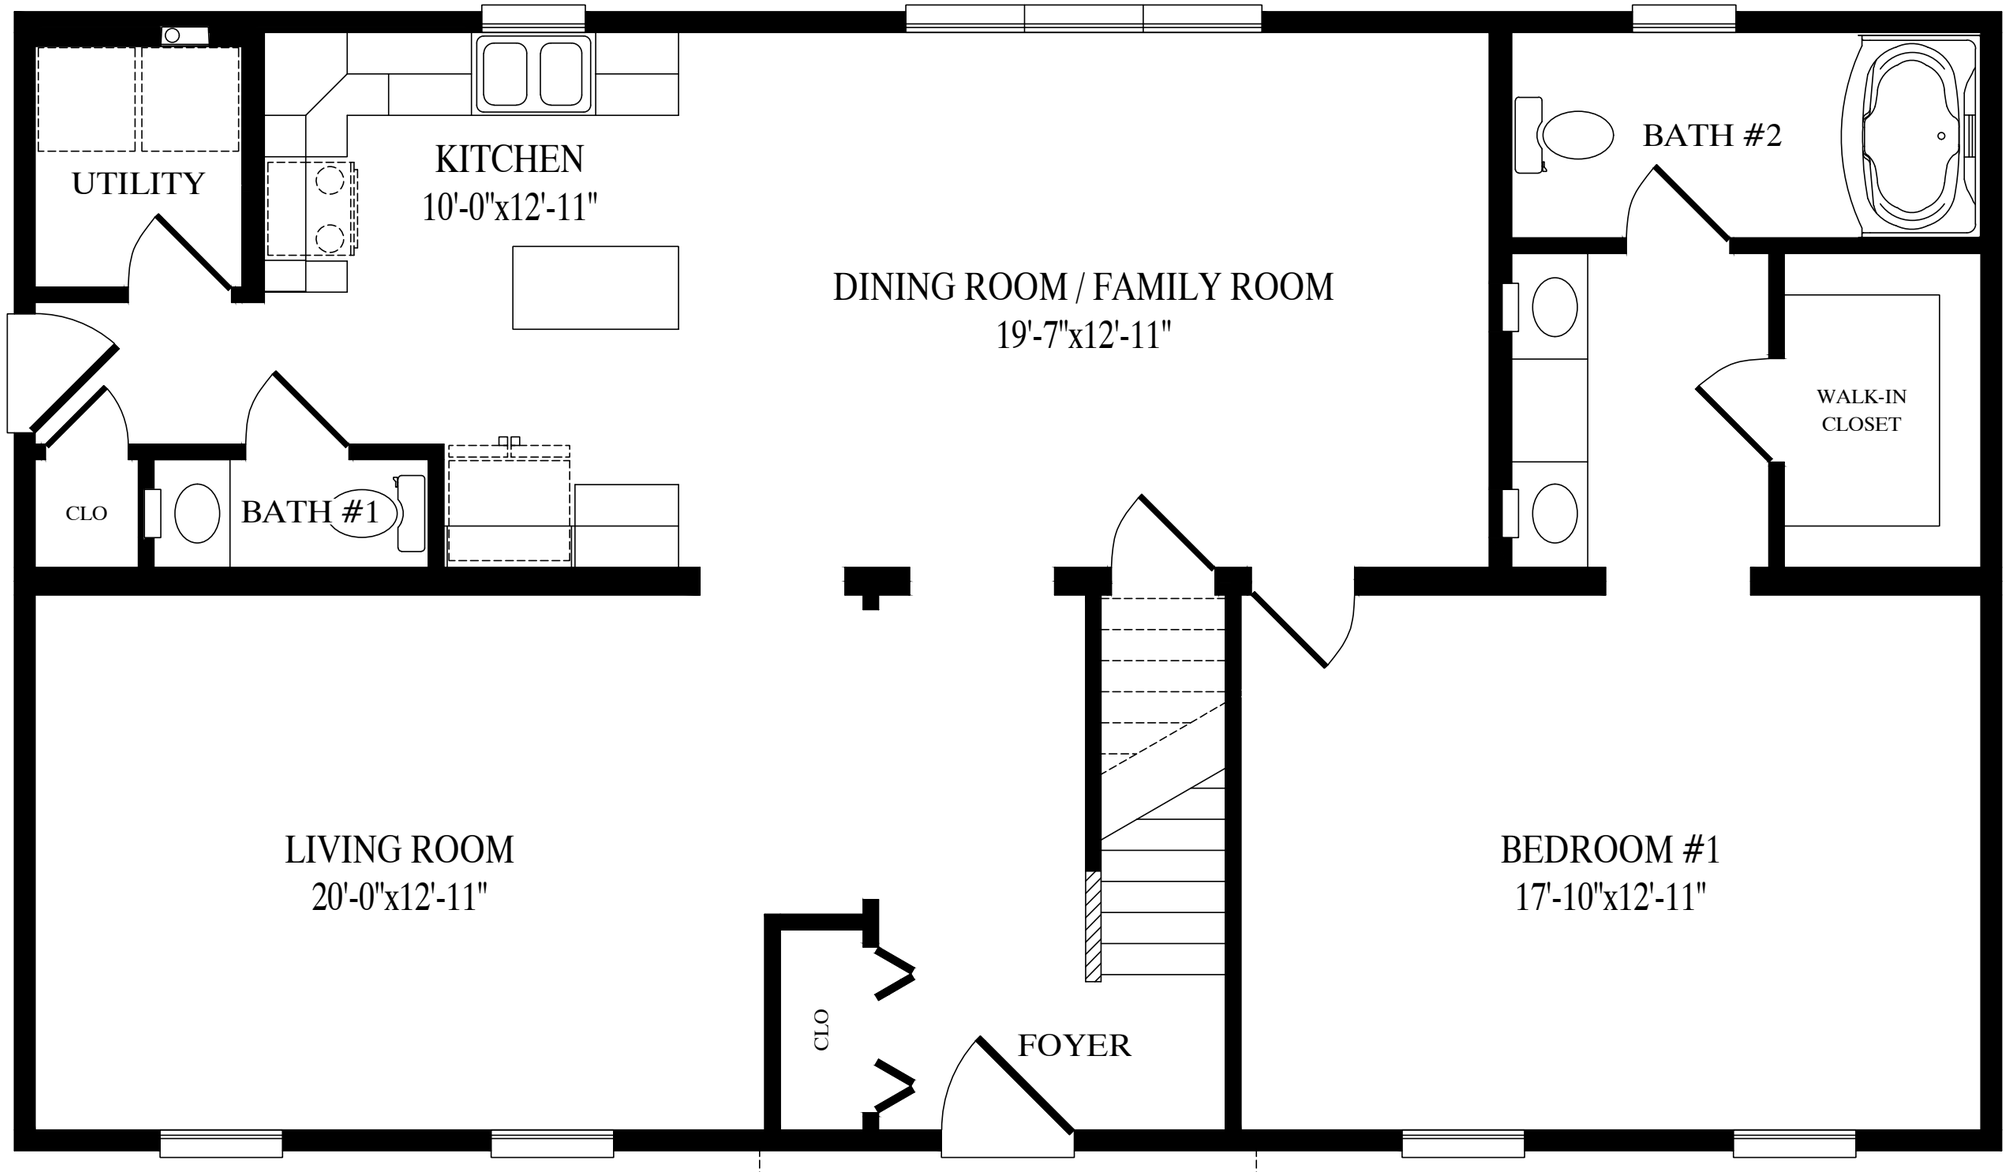

Huntington II

27'-6" x 48' Cape

1320 sq. ft. first floor

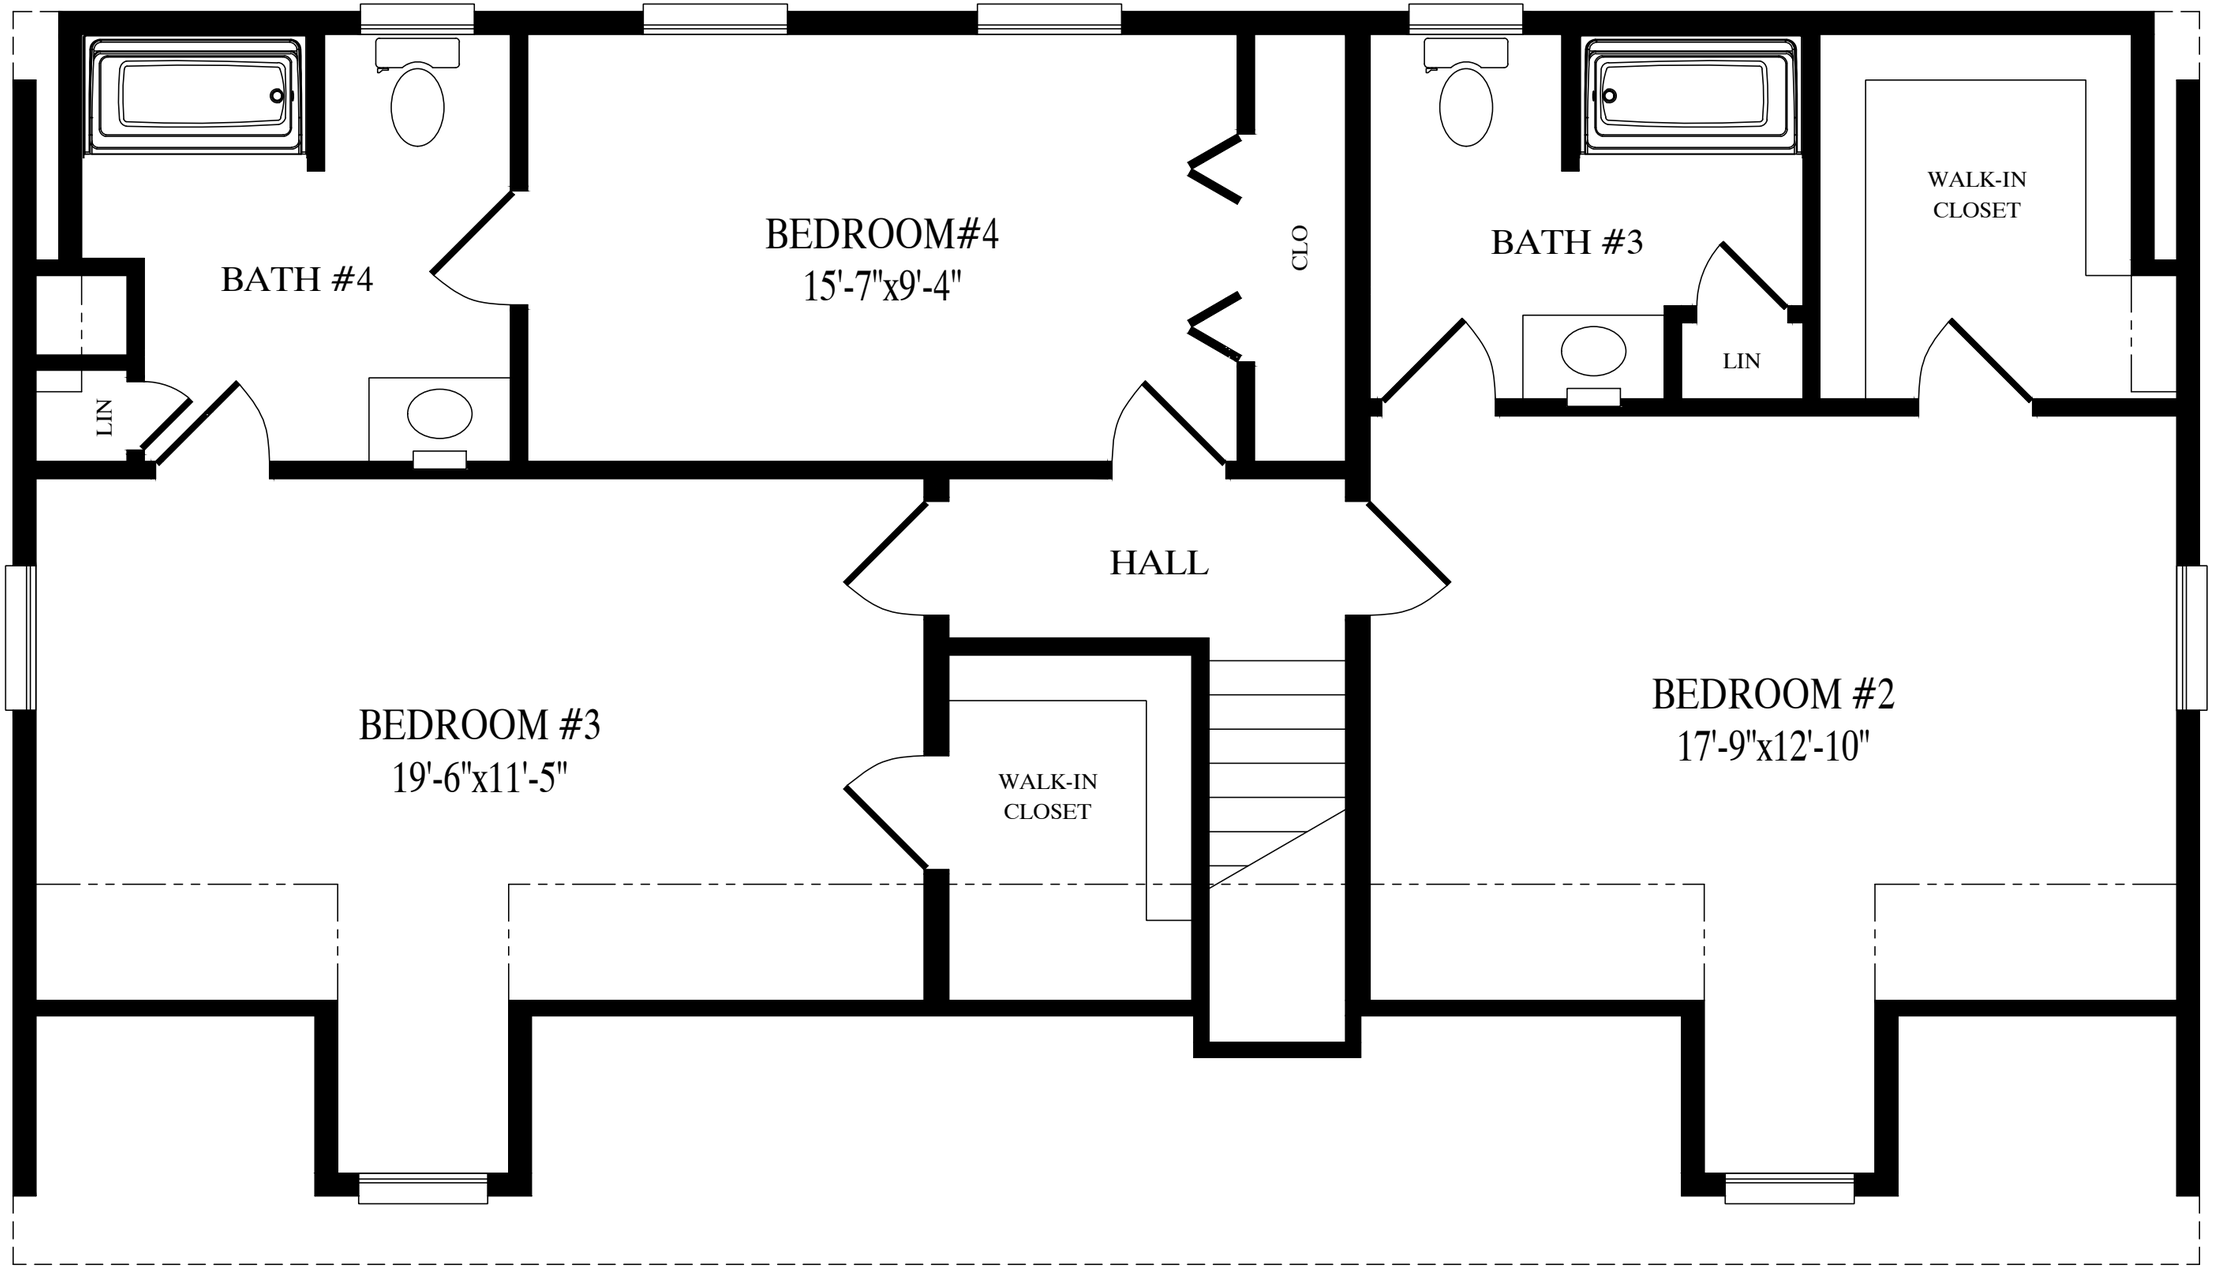

1088 sq. ft. proposed second floor