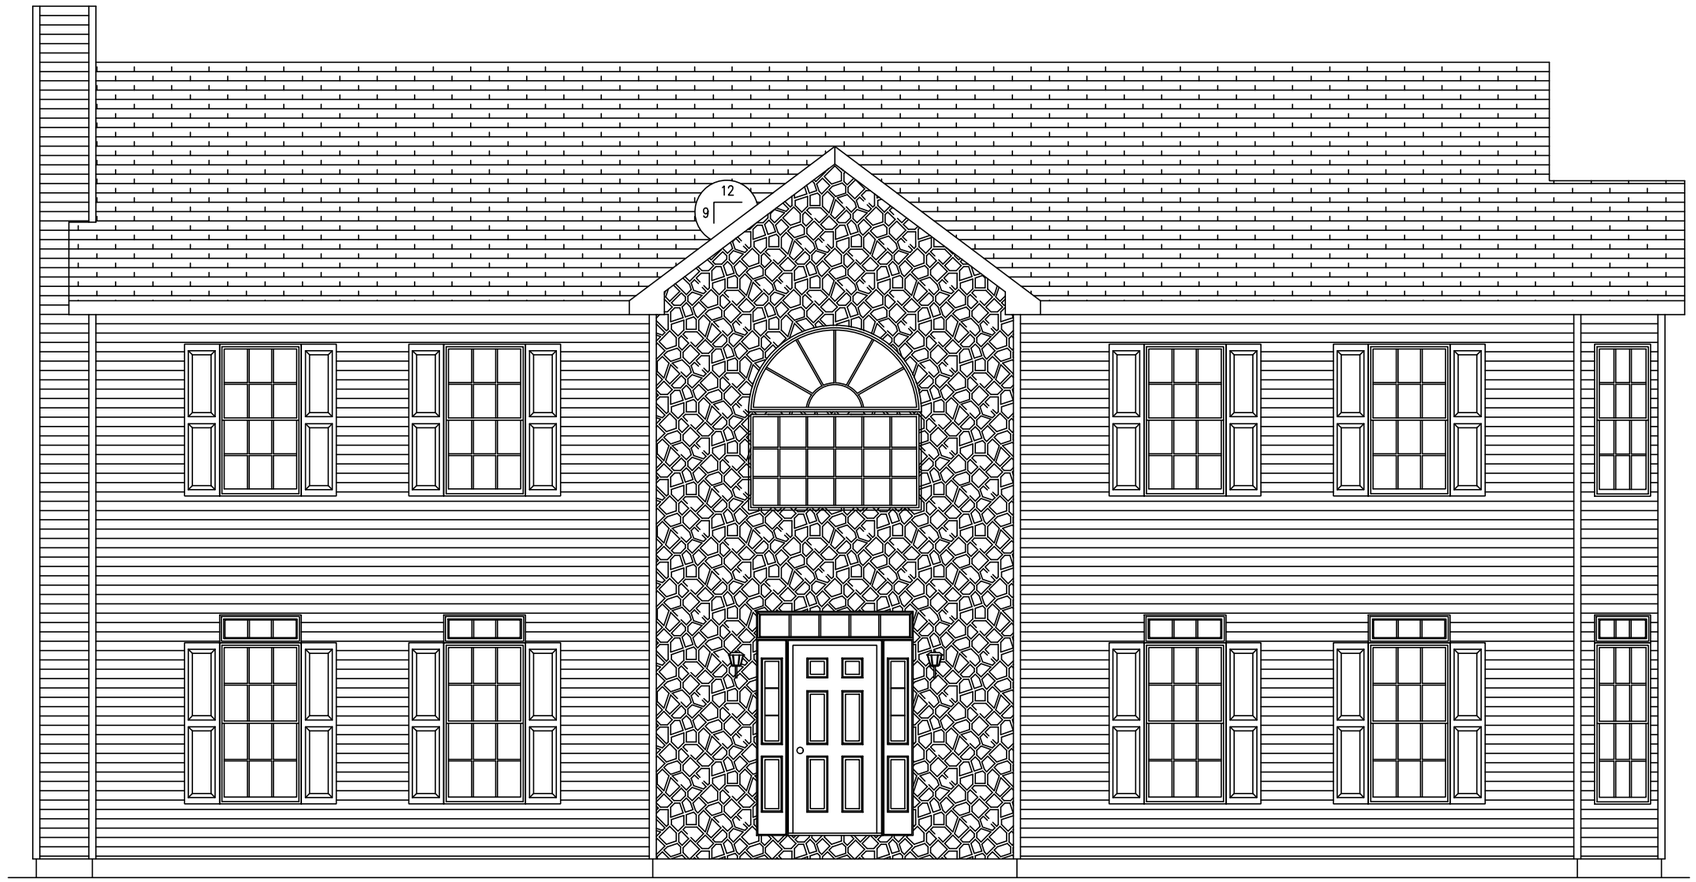


ACTUAL HOUSE MAY VARY FROM ELEVATION—ACCESS TO GRADE ON—SITE BY OTHERS

BRAYDENV 8/6/2026 3:03:17 PM


BUILDER: PBS TWO STORY	CUSTOMER: MAGNOLIA		
CITY	COUNTY	STATE	
WIND SPEED: ??? MPH VULT	SNOW LOAD: ?????	SQ. FT.: 2888	
ORDER NO.	SERIAL NO.	FILE NO.: MAGNOLIA RENDERED	

2856-PBS 2 STORY
FRONT ELEVATION

Professional Building Systems
72 East Market Street
Middleburg, PA 17842
(888) 353-1414
WWW.PBSMODULAR.COM

DATE:	DRAWN BY:	STATUS:
00/00/00	INIT	STAT

PAGE: 2.1

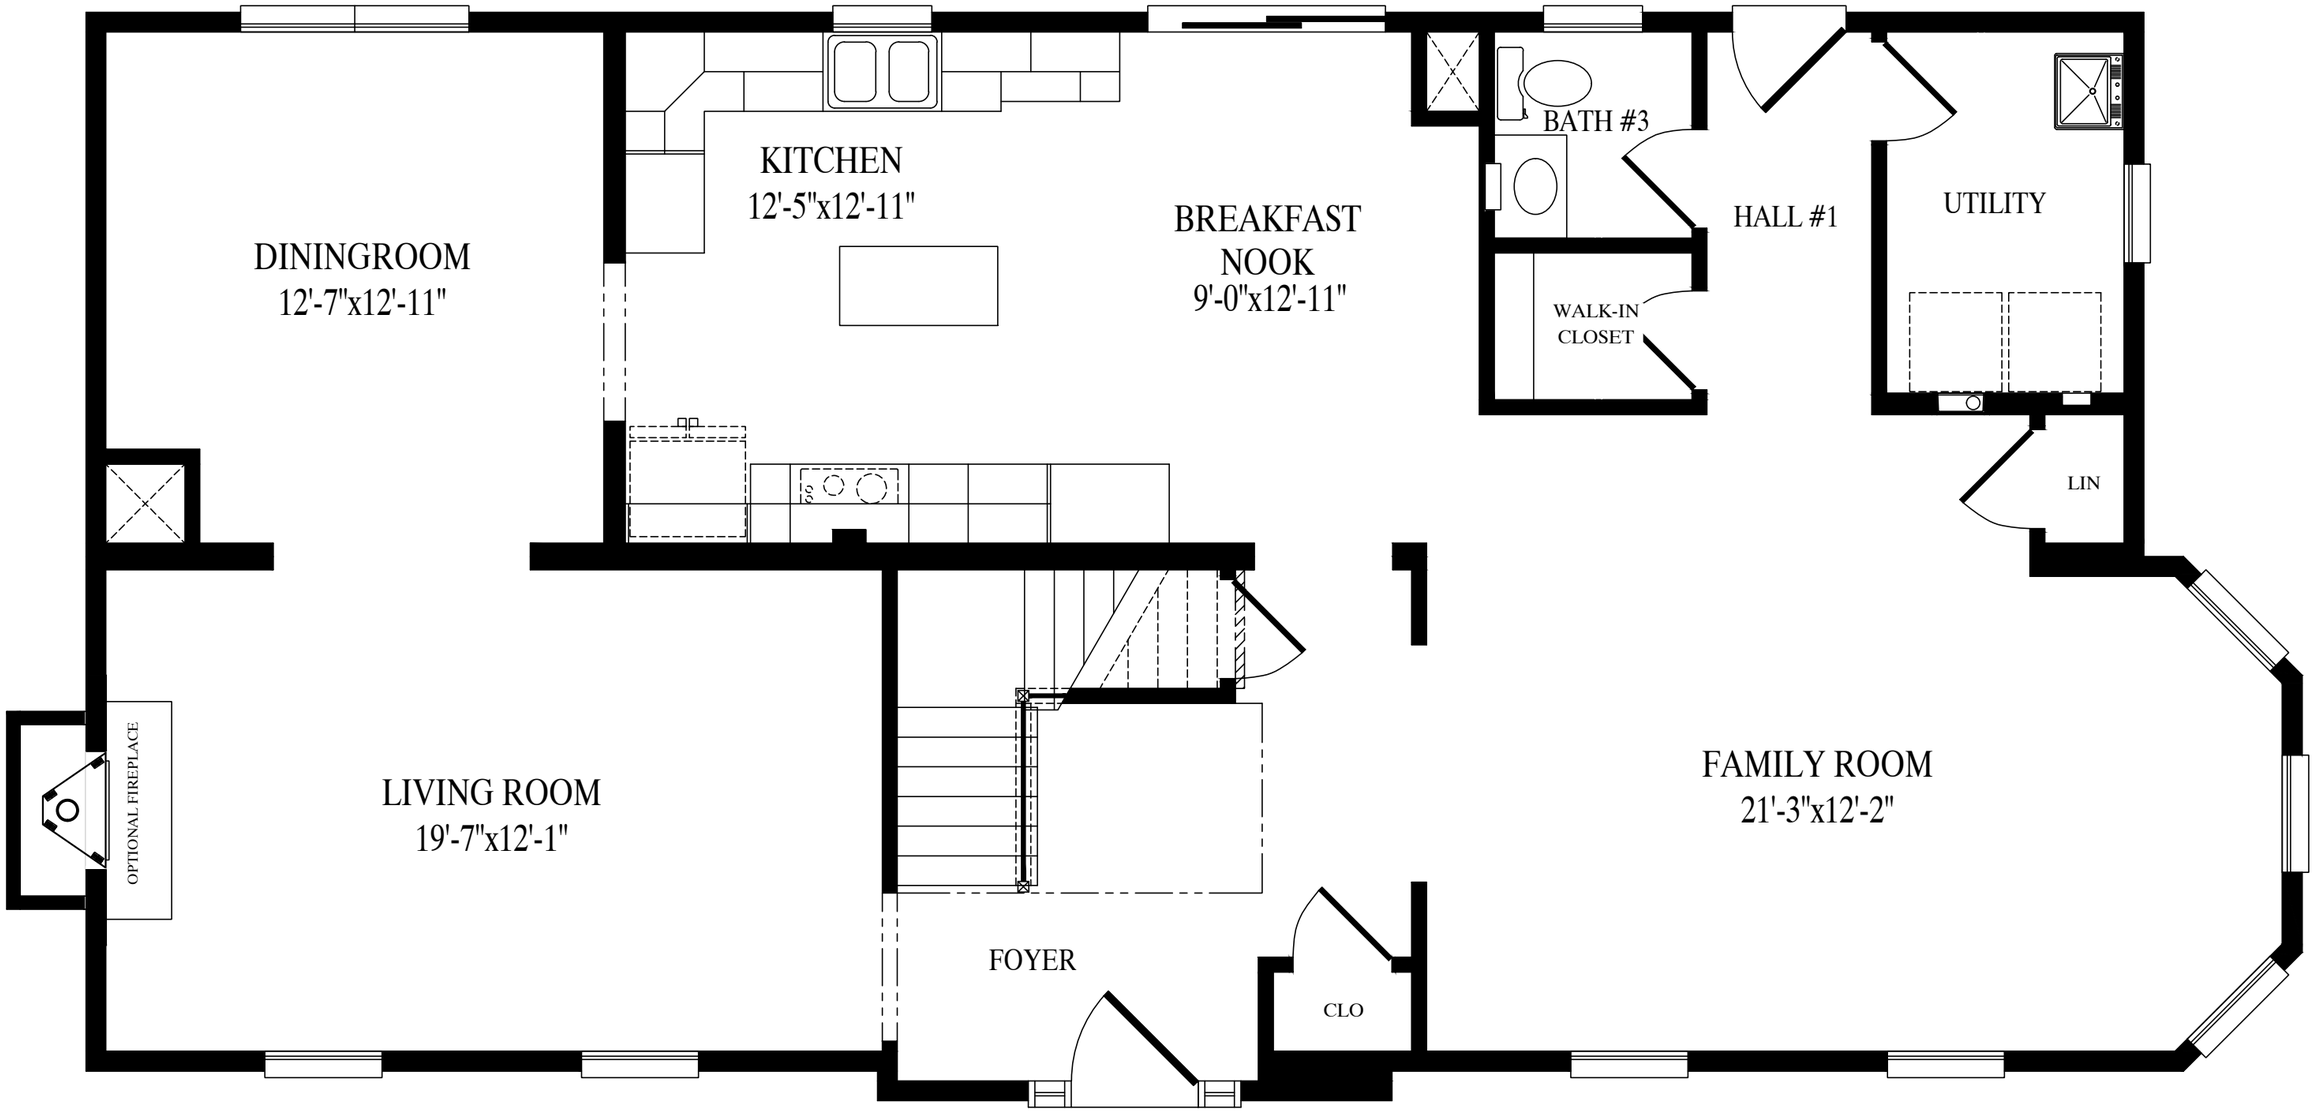


MAGNOLIA

27'-6" x 56' Two Story

1444 sq. ft. first floor

2888 sq. ft. total

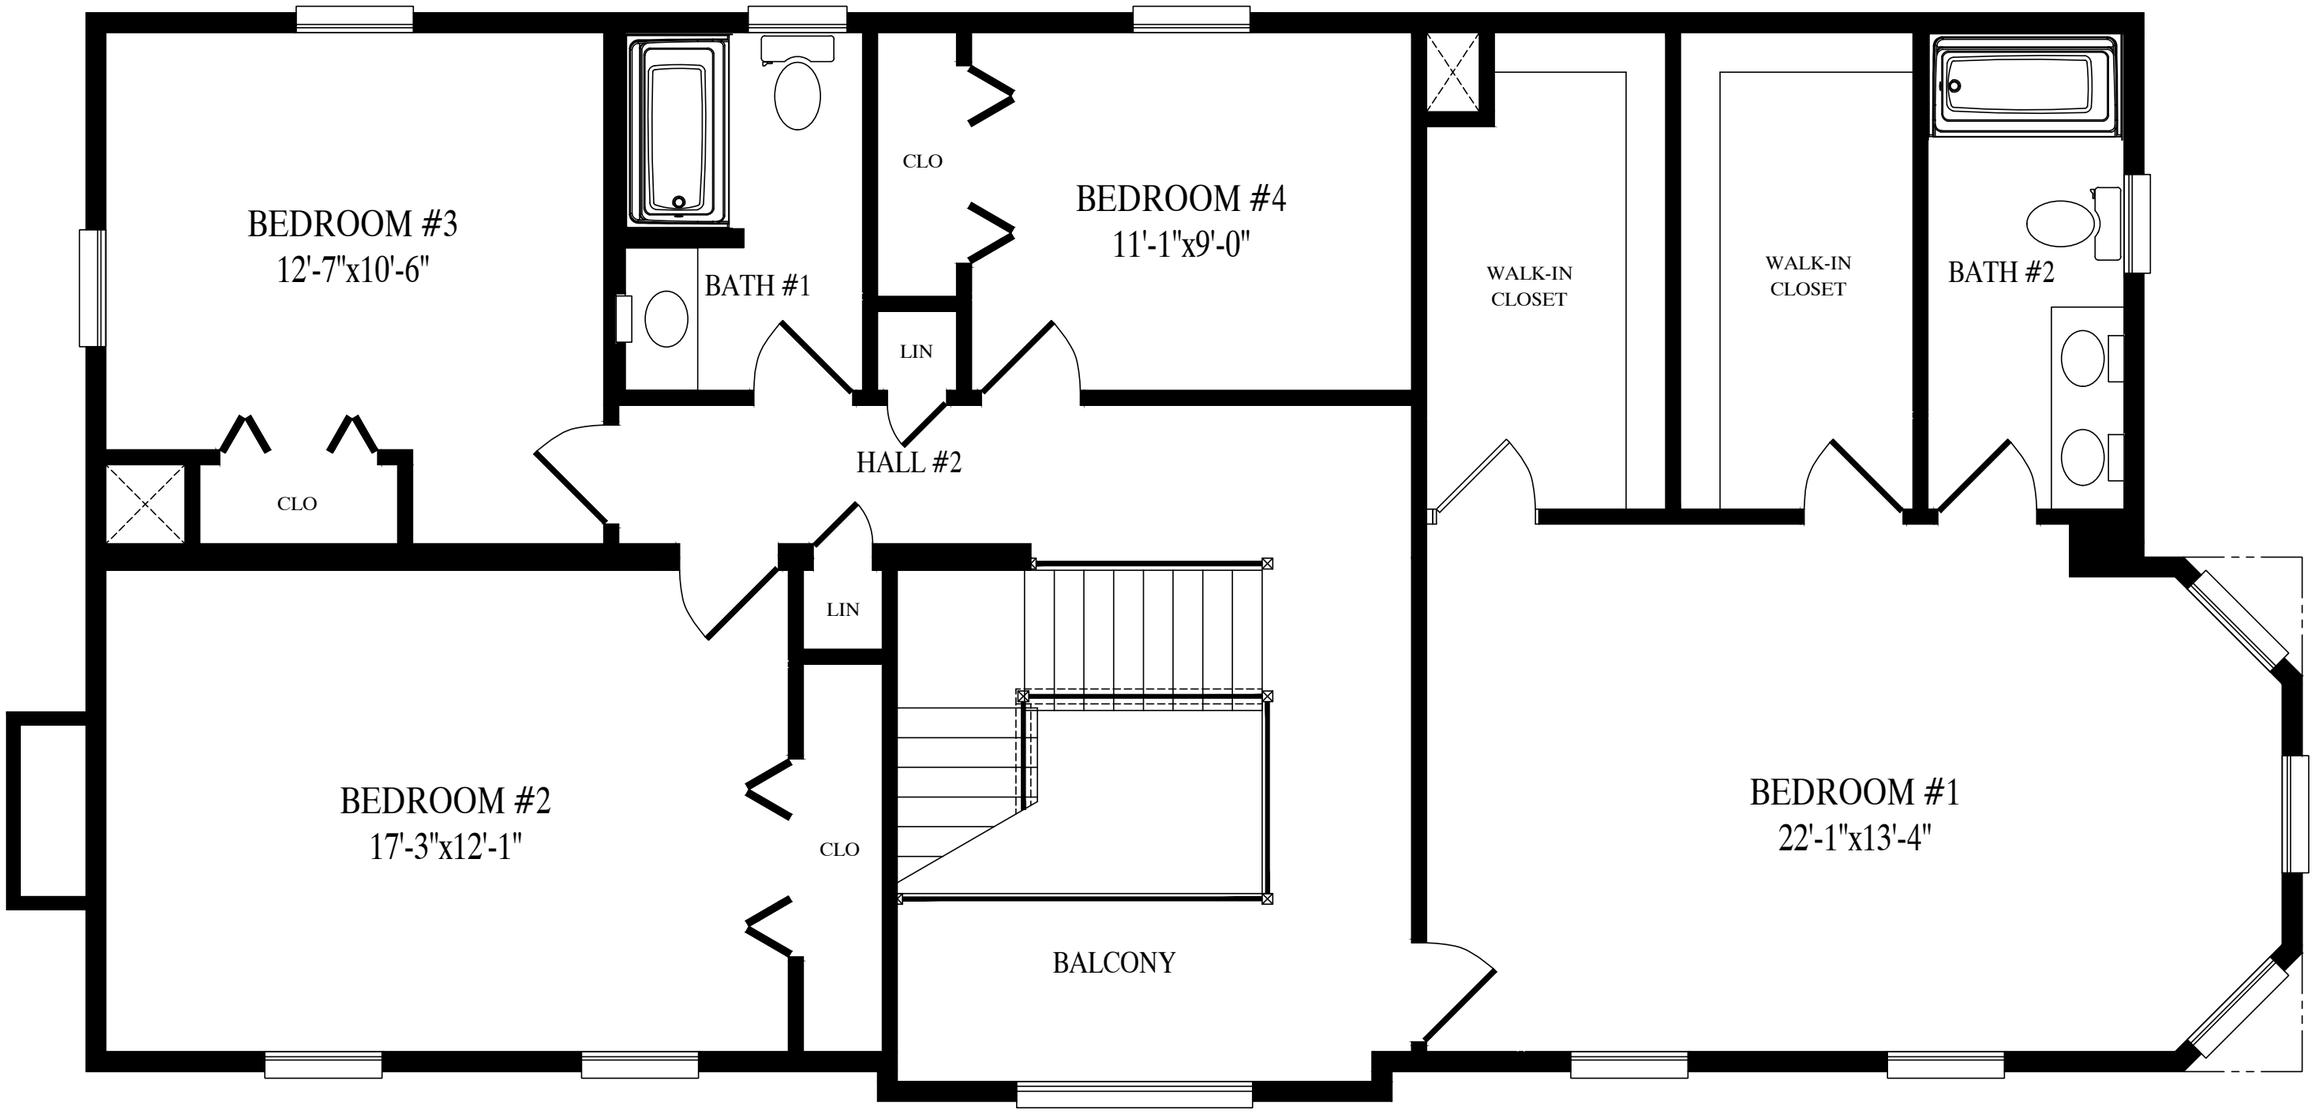

1888 sq. ft. second floor