

OPTIONAL PORCH

ACTUAL HOUSE MAY VARY FROM ELEVATION–ACCESS TO GRADE ON–SITE BY OTHERS

MELISSAS 10/20/2026 11:43:47 AM

BUILDER: PBS RANCH		CUSTOMER: MONTOUR	
CITY: CITY	COUNTY: COUNTY		STATE: STATE
WIND SPEED: ??? MPH VULT		SNOW LOAD: ?????	SQ. FT.: ?????
ORDER NO.: ORDER#	SERIAL NO.: SERIAL#	FILE NO.: MONTOUR RENDERED	

3552 PBS RANCH
FRONT ELEVATION

Professional Building Systems
72 East Market Street
Middleburg, PA 17842
(888) 553-1414
WWW.PBSMODULAR.COM

PROFESSIONAL BUILDING SYSTEMS, INC.


MBSP MODULAR BUILDING SYSTEMS OF PA

STATUS: STAT

DRAWN BY: INIT

DATE: 00/00/00

PAGE: 2.1

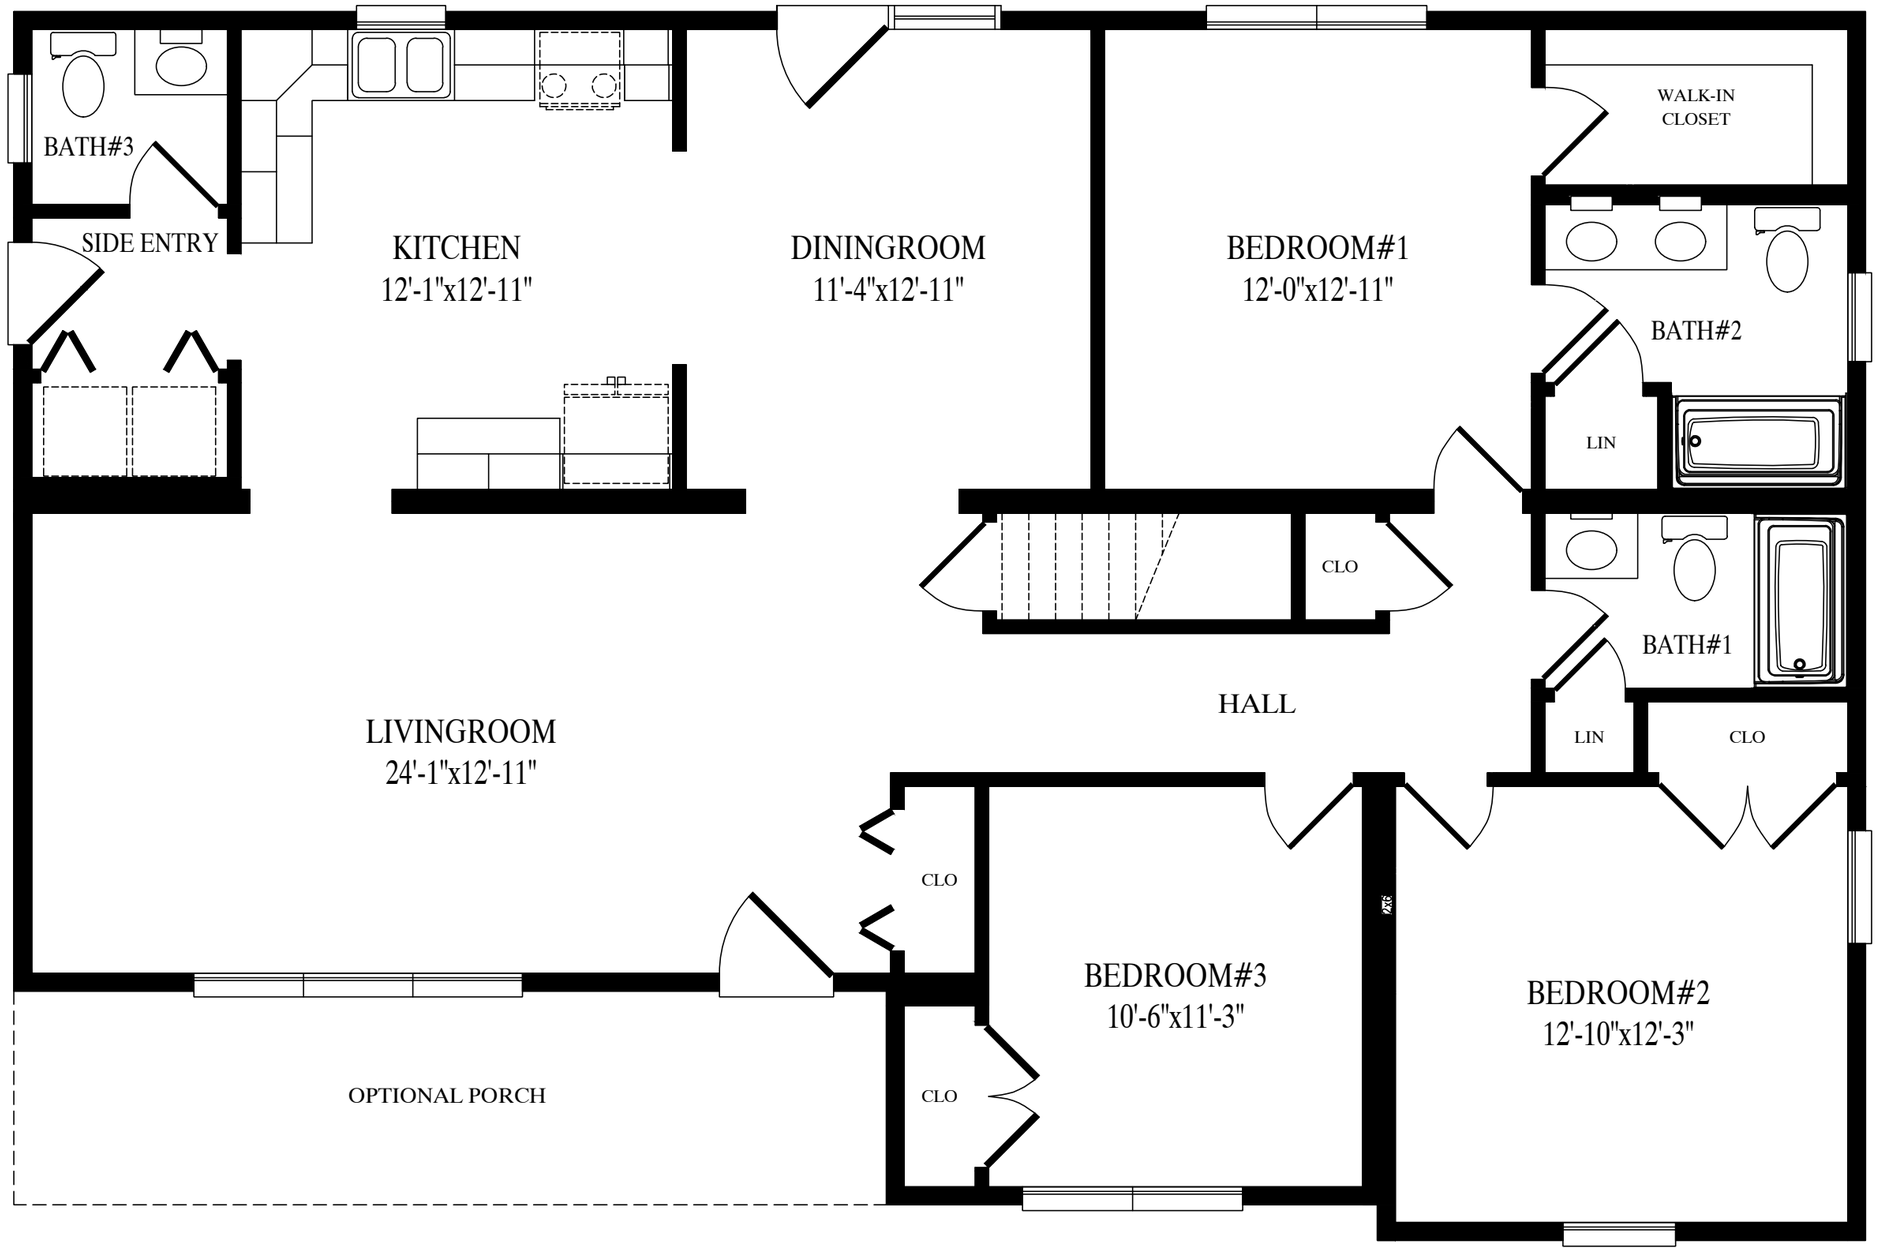

Montour

34'-6" x 52' Ranch

1608 sq. ft.