
2862-PBS RANCH
FRONT ELEVATION

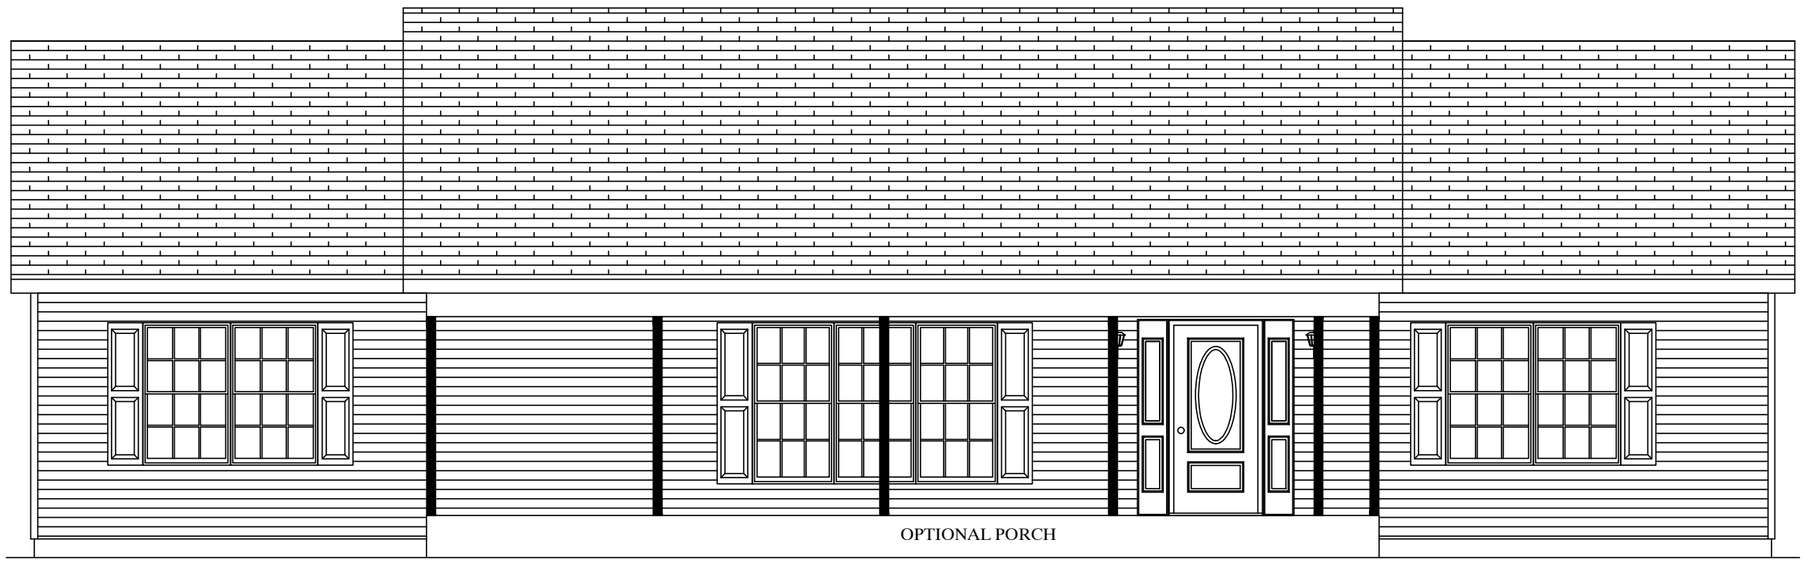

BUILDER	PBS RANCH	CUSTOMER	PINE RUN
CITY	CITY	COUNTY	COUNTY
		STATE	STATE
WIND SPEED	??? MPH VULT	SNOW LOAD	?????
		SQ. FT.	1540
ORDER NO.	?????	SERIAL NO.	?????
FILE NO.	PINE RUN RENDERED		

Professional Building Systems
72 East Market Street
Middleburg, PA 17842
(888) 353-1414
WWW.PBSMODULAR.COM

MBSP MODULAR BUILDING SYSTEMS OF PA


STATUS: STAT

DRAWN BY: INIT

DATE: 00/00/00

MELISSAS 10/23/2026 8:44:55 AM

ACTUAL HOUSE MAY VARY FROM ELEVATION-ACCESS TO GRADE ON-SITE BY OTHERS

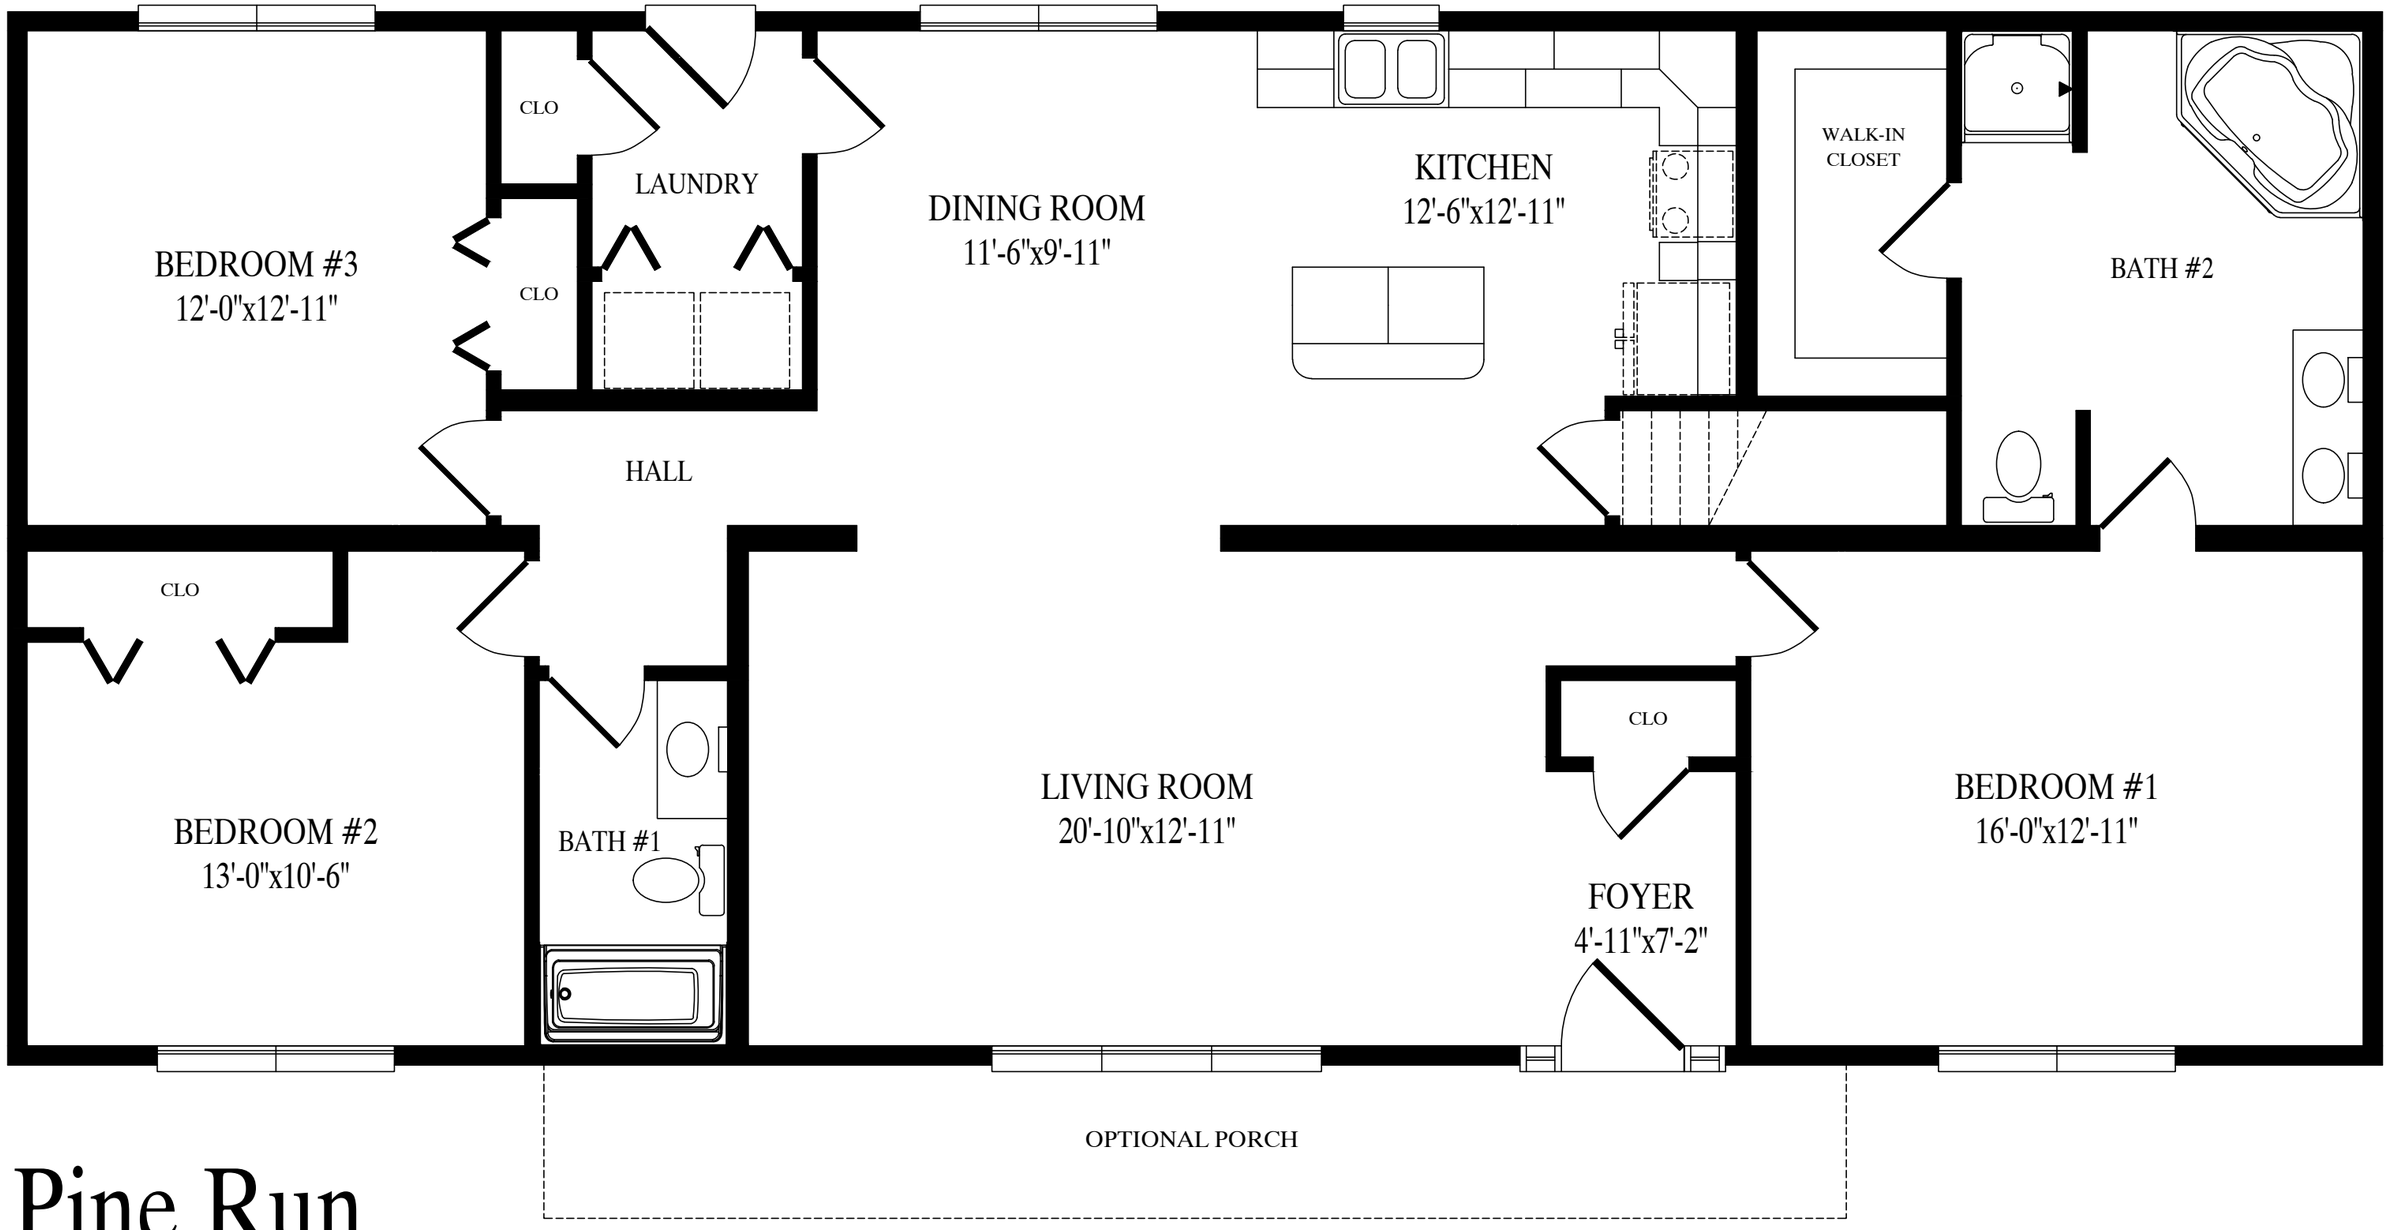

Pine Run

27'-6" x 62' Ranch

1705 sq. ft.