

CEILING

8'-0"

FLOOR

CEILING

FLOOR

OPTIONAL PORCH

EMILYH 10/22/2026 7:40:22 AM

ACTUAL HOUSE MAY VARY FROM ELEVATION–ACCESS TO GRADE ON–SITE BY OTHERS

BUILDER PBS CAPE

CUSTOMER BAR HARBOR

CITY CITY | COUNTY COUNTY | STATE STATE

WIND SPEED ??? MPH VULT | SNOW LOAD ????? | SQ. FT.

ORDER NO. ORDER # | SERIAL NO. SERIAL # | FILE NO. PBS – SARATOGA

2743–PRESTIGE CAPE
FRONT ELEVATION


Professional Building Systems
72 East Market Street
Middleburg, PA 17842
(888) 553–1414
WWW.PBSMODULAR.COM

STATUS: STAT

DRAWN BY: INIT

DATE: 00/00/00

PAGE: 2.1

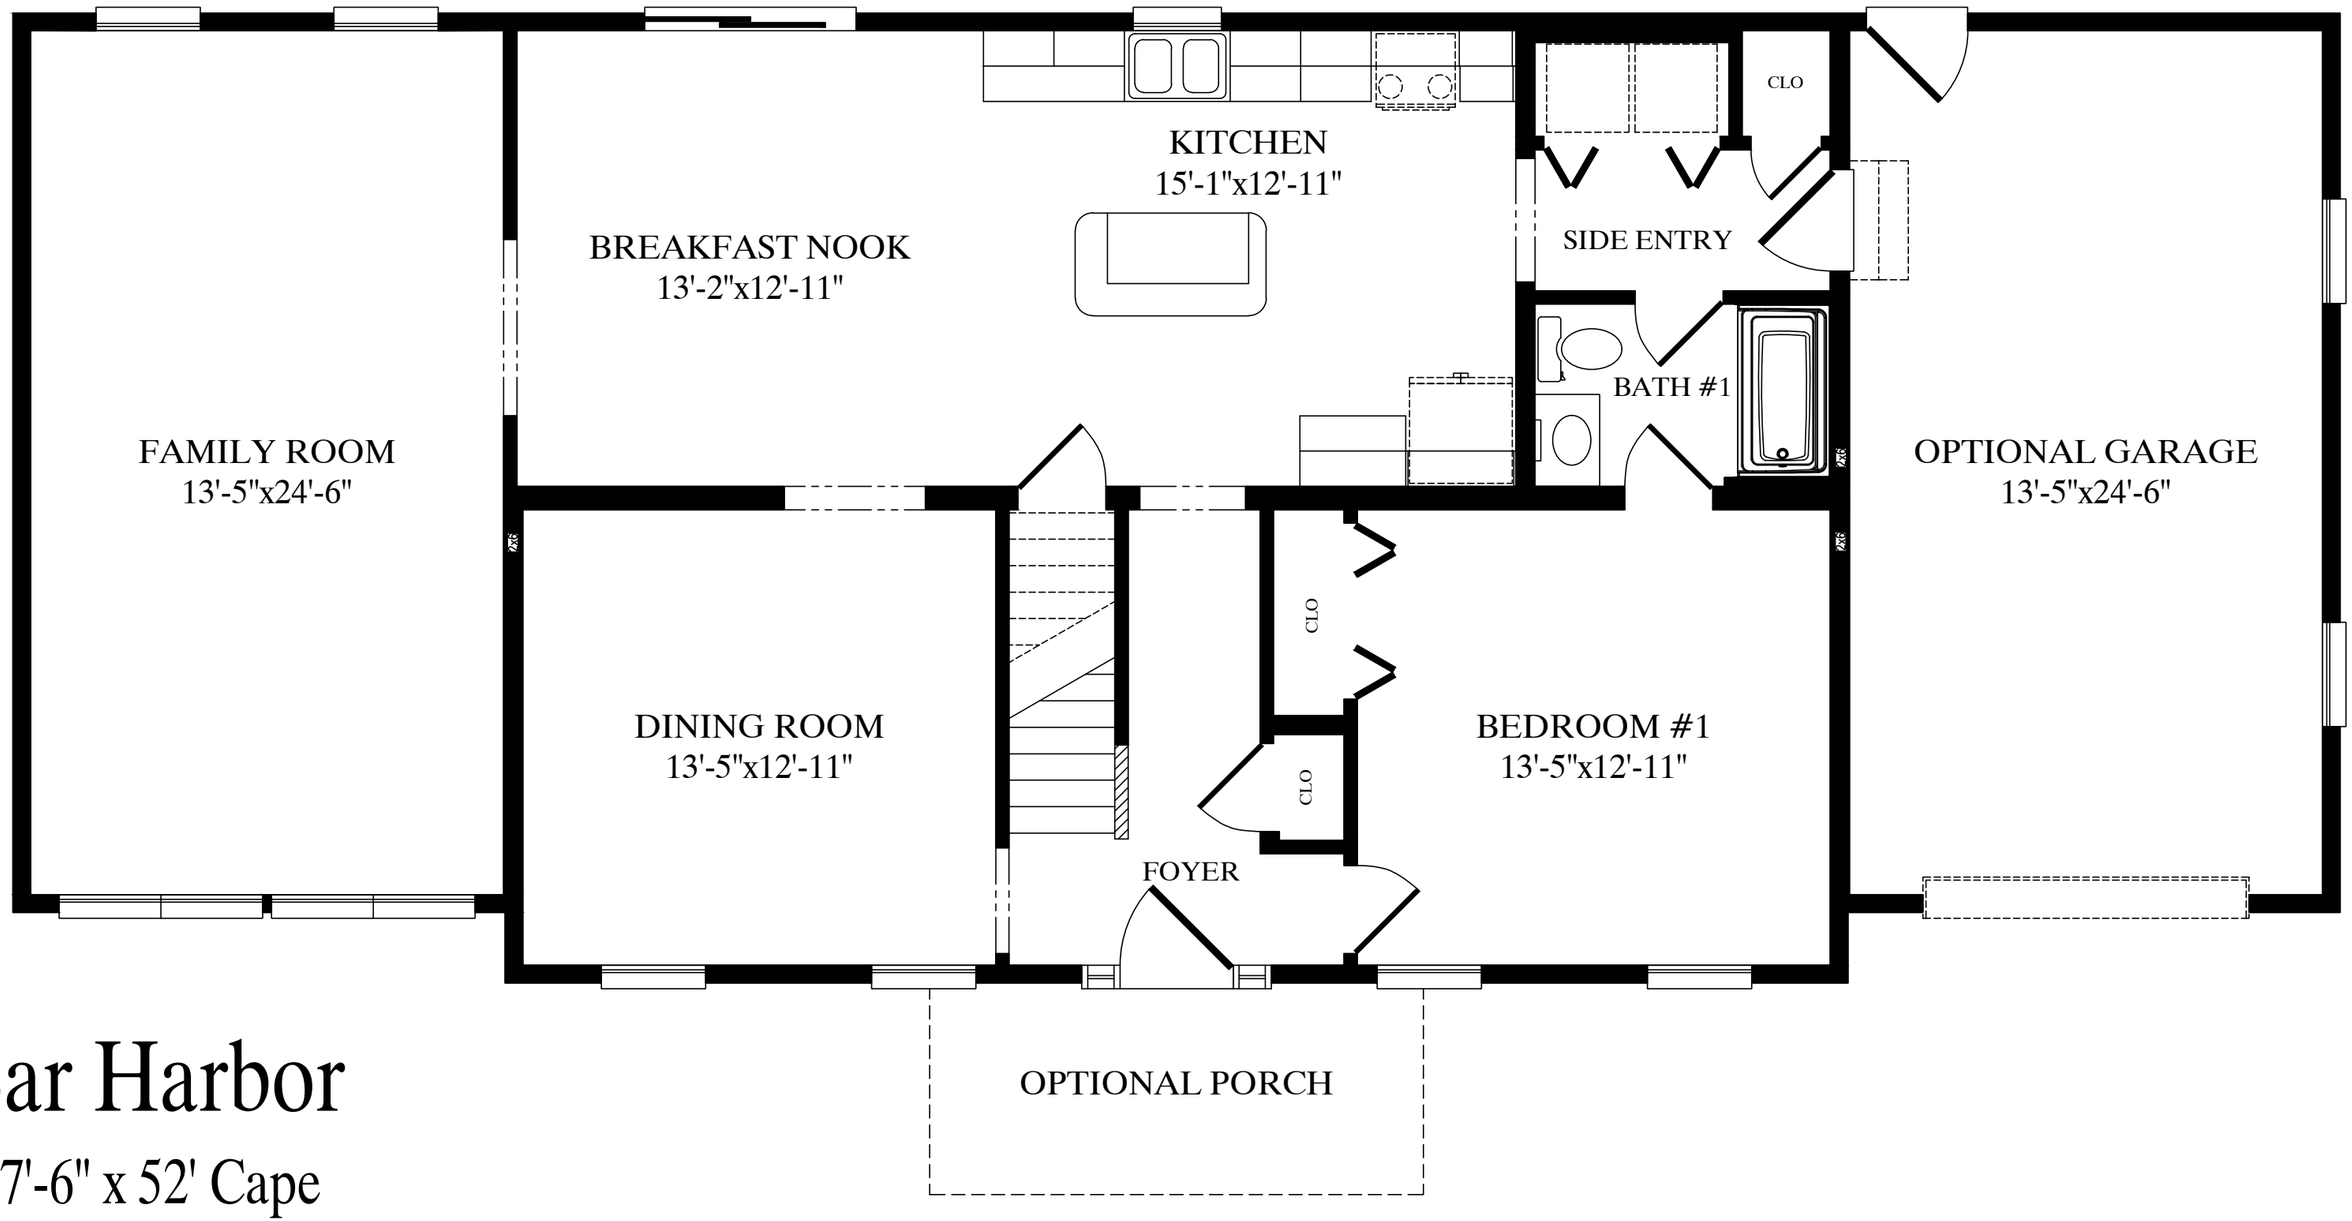


Bar Harbor

27'-6" x 52' Cape

1402 sq. ft. first floor

1759 sq. ft. w/garage option

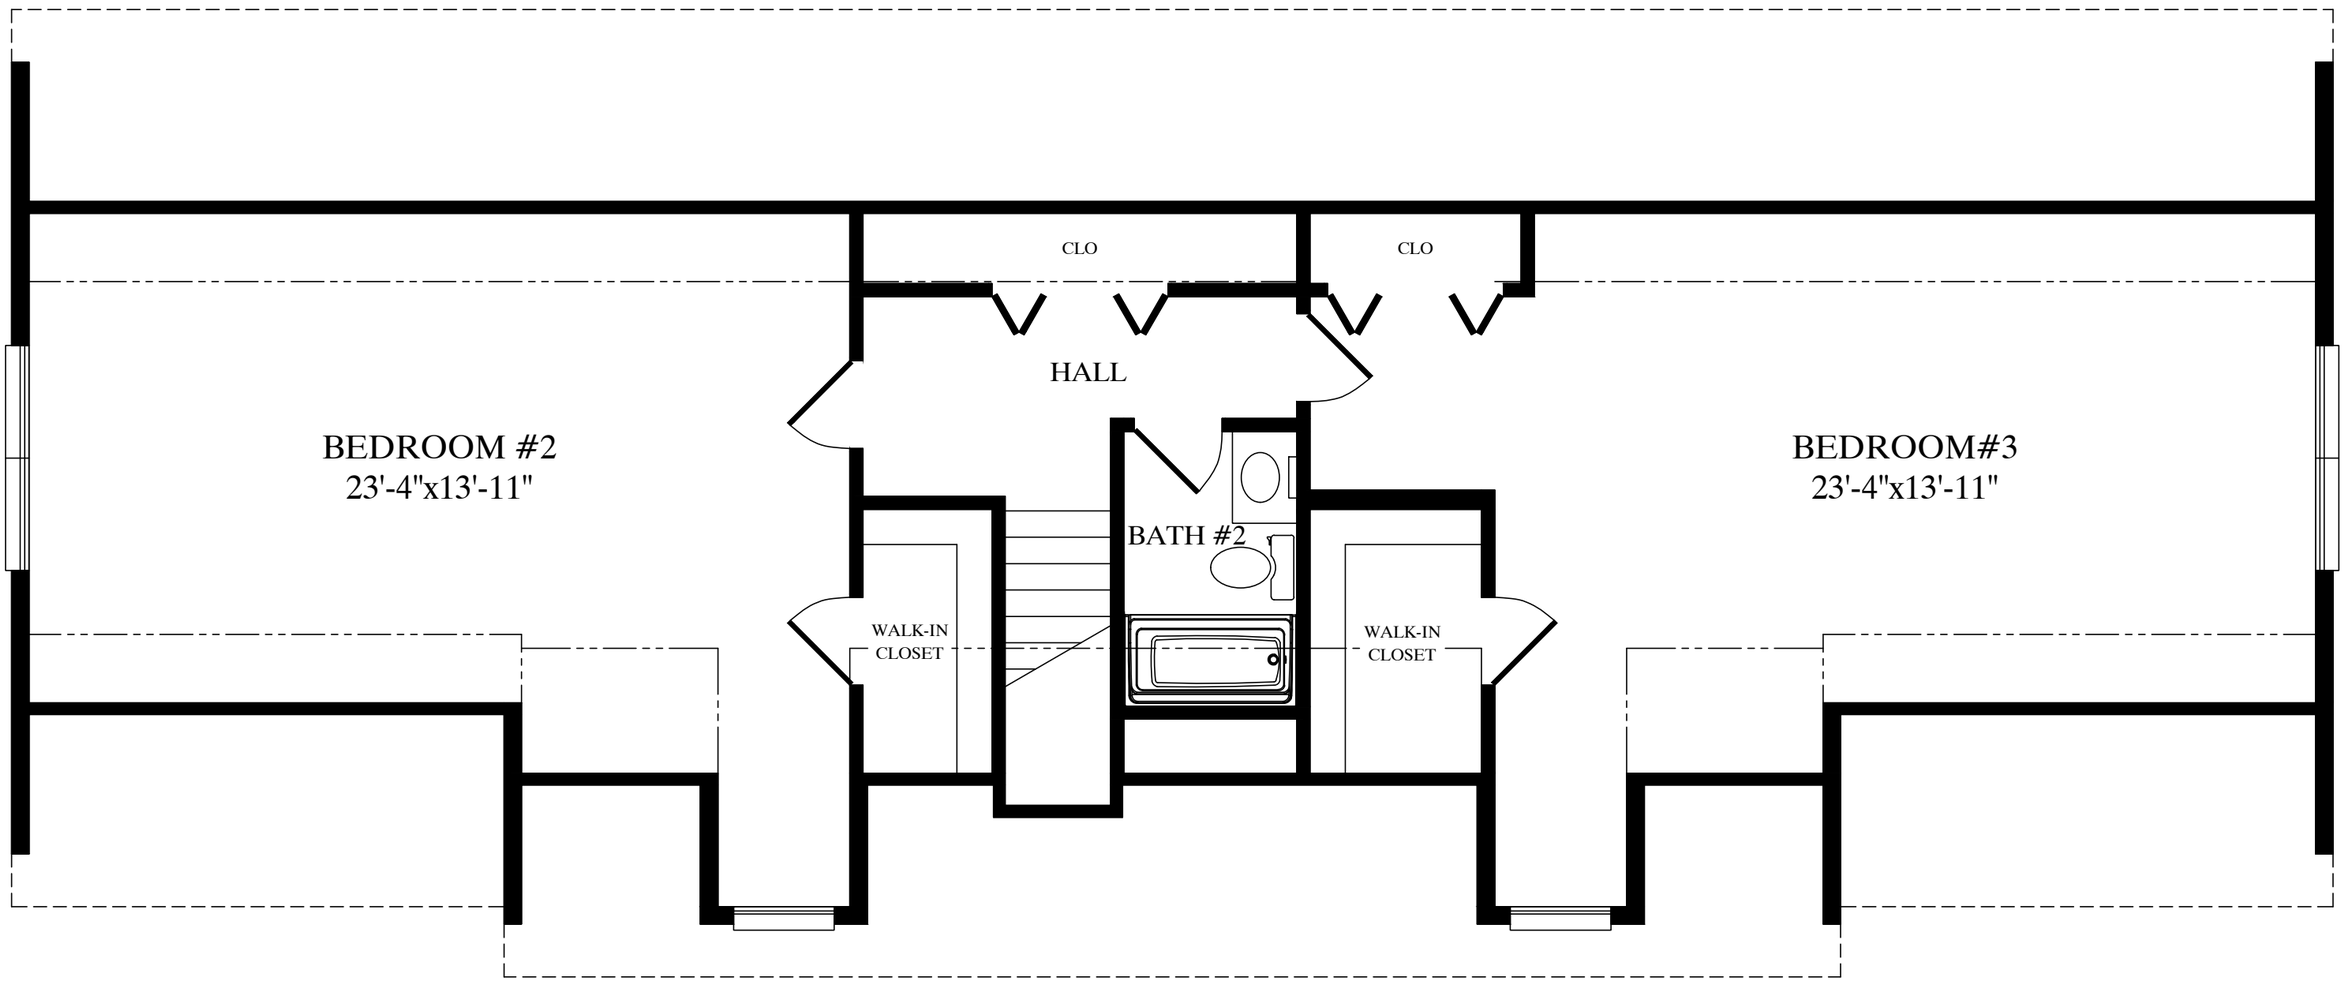

1079 sq. ft. proposed second floor