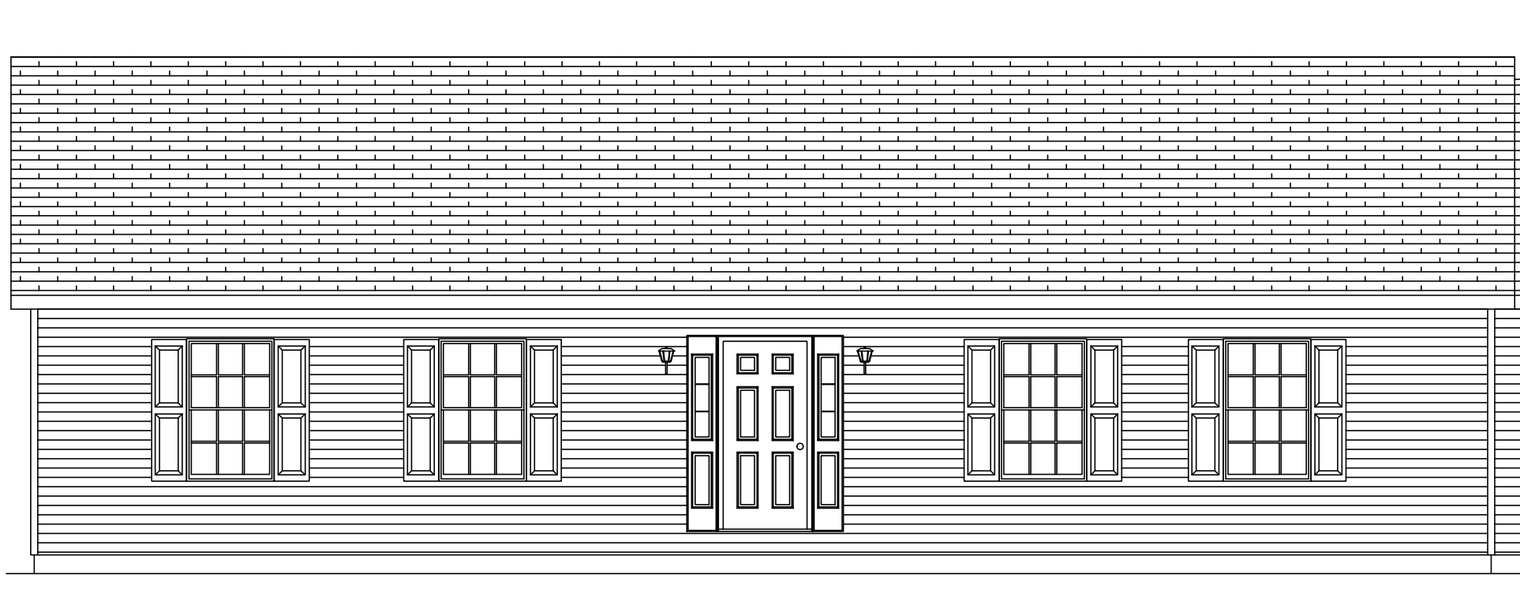


JONATHANS 10/14/2026 6:46:21 AM

ACTUAL HOUSE MAY VARY FROM ELEVATION–ACCESS TO GRADE ON–SITE BY OTHERS


2864–PBS RANCH
FRONT ELEVATION

Professional Building Systems
72 East Market Street
Middleburg, PA 17842
(888) 553-1414
WWW.PBSMODULAR.COM

BUILDER	PBS RANCH	CUSTOMER	BROOK PARK
CITY	COUNTY		STATE
WIND SPEED		SNOW LOAD	SQ. FT.
ORDER NO.	SERIAL NO.	FILE NO.	BROOK PARK RENDERED

DATE:	00/00/00
DRAWN BY:	INIT
STATUS:	STAT

PAGE: 2.1

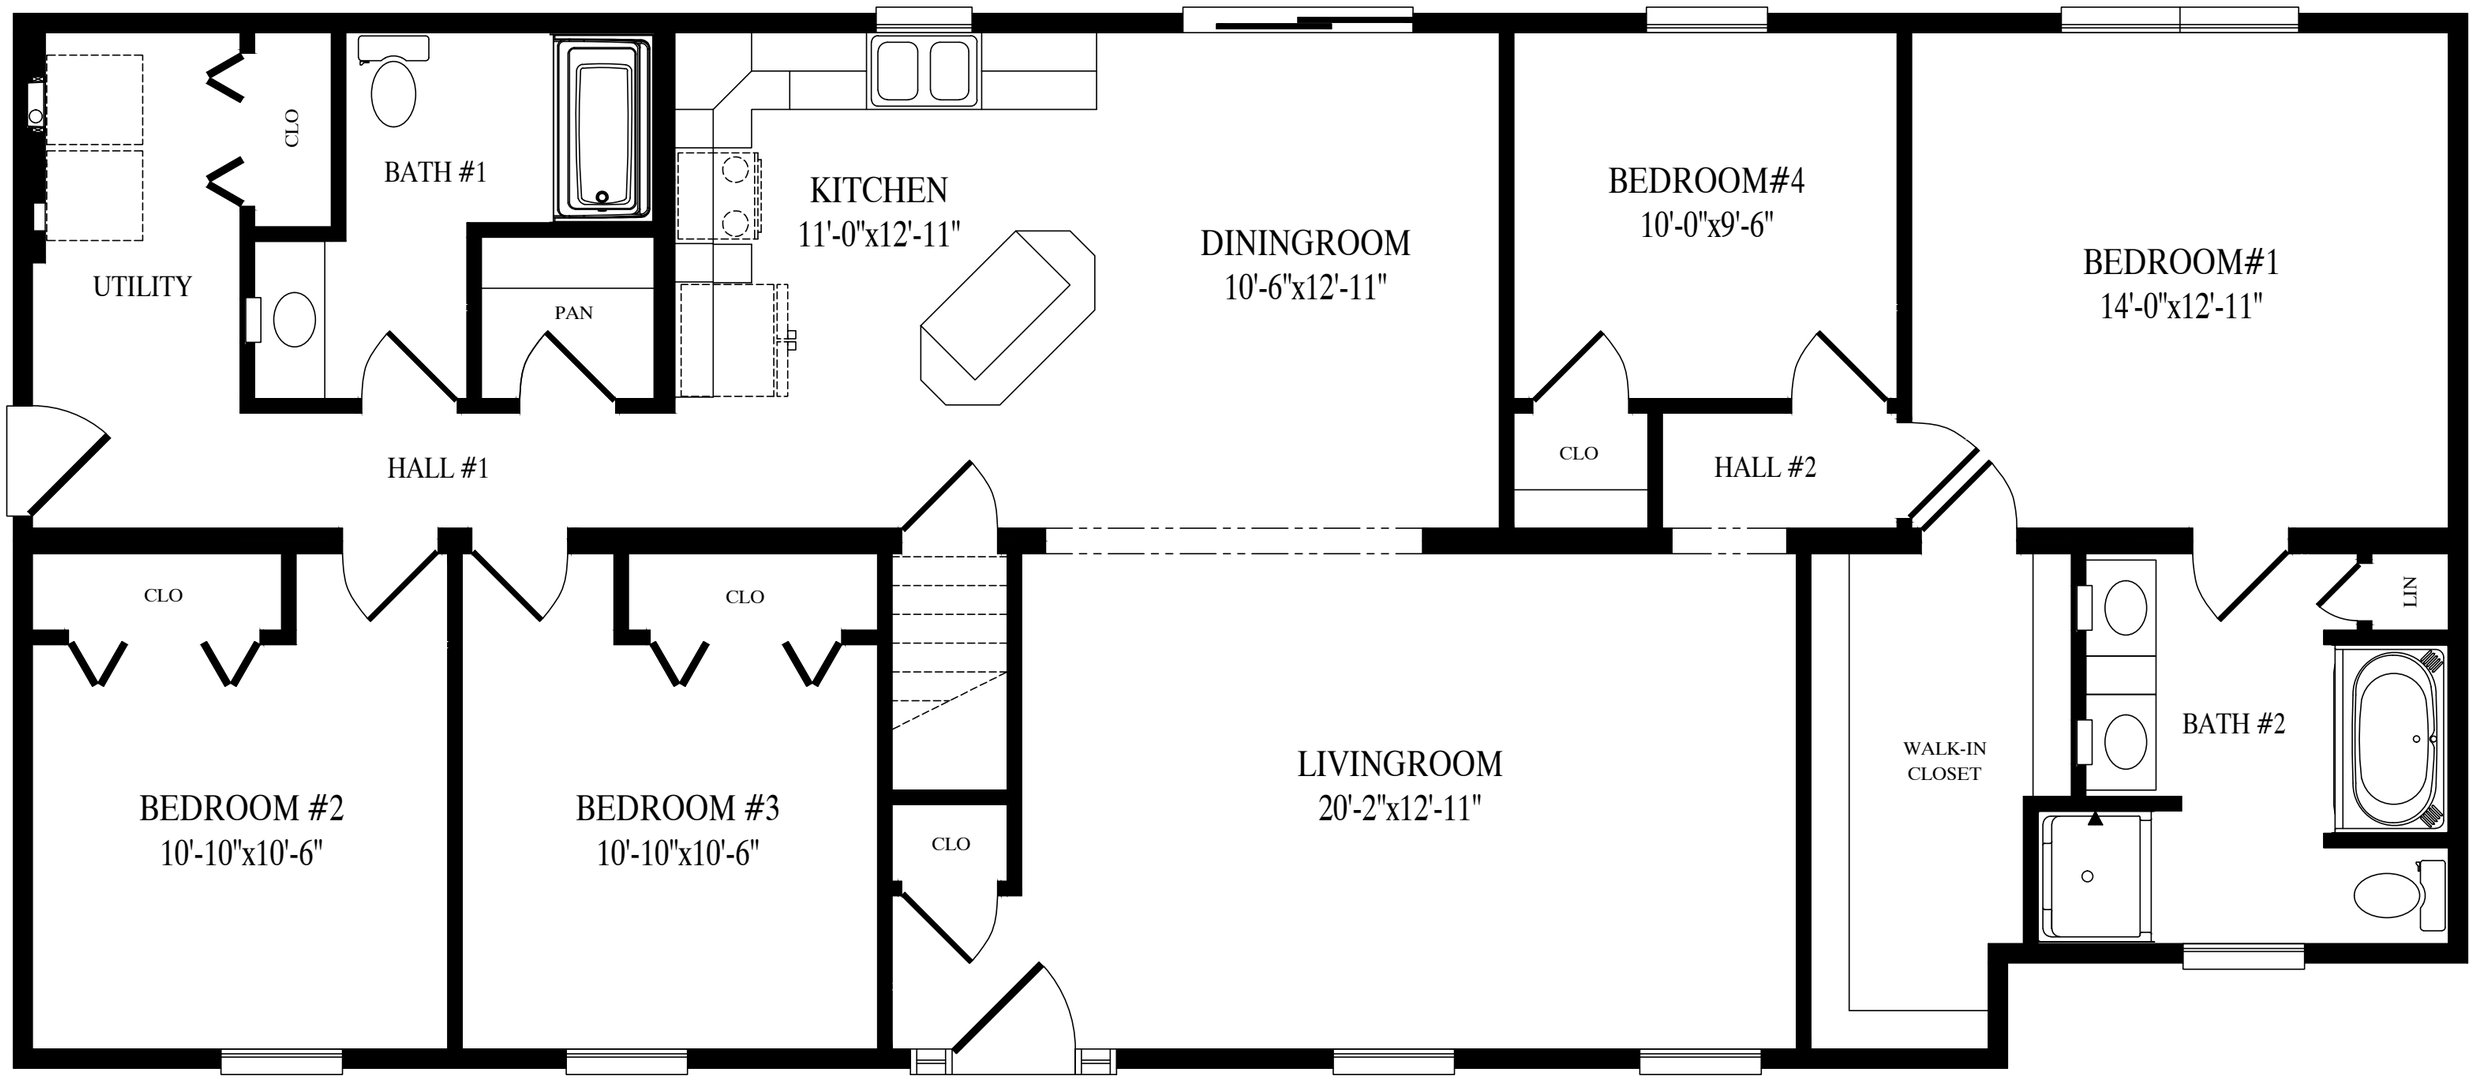

Brook Park

27'-6" x 64' Ranch

1727 sq. ft.