

CEILING
8'-0"
FLOOR
CEILING
8'-0"
FLOOR

CEILING
FLOOR
CEILING
FLOOR

JONATHANS 10/21/2026 3:43:53 PM

ACTUAL HOUSE MAY VARY FROM ELEVATION—ACCESS TO GRADE ON-SITE BY OTHERS


2848-PBS 2 STORY
FRONT ELEVATION

Professional Building Systems
72 East Market Street
Middleburg, PA 17842
(888) 553-1414
WWW.PBSMODULAR.COM

BUILDER	PBS TWO STORY	CUSTOMER	BRIDGEPORT
CITY	COUNTY		STATE
WIND SPEED		SNOW LOAD	SQ. FT.
ORDER NO.	SERIAL NO.	FILE NO.	BRIDGEPORT RENDERED

STATUS: STAT
DRAWN BY: INIT
DATE: 00/00/00

PAGE: 2.1

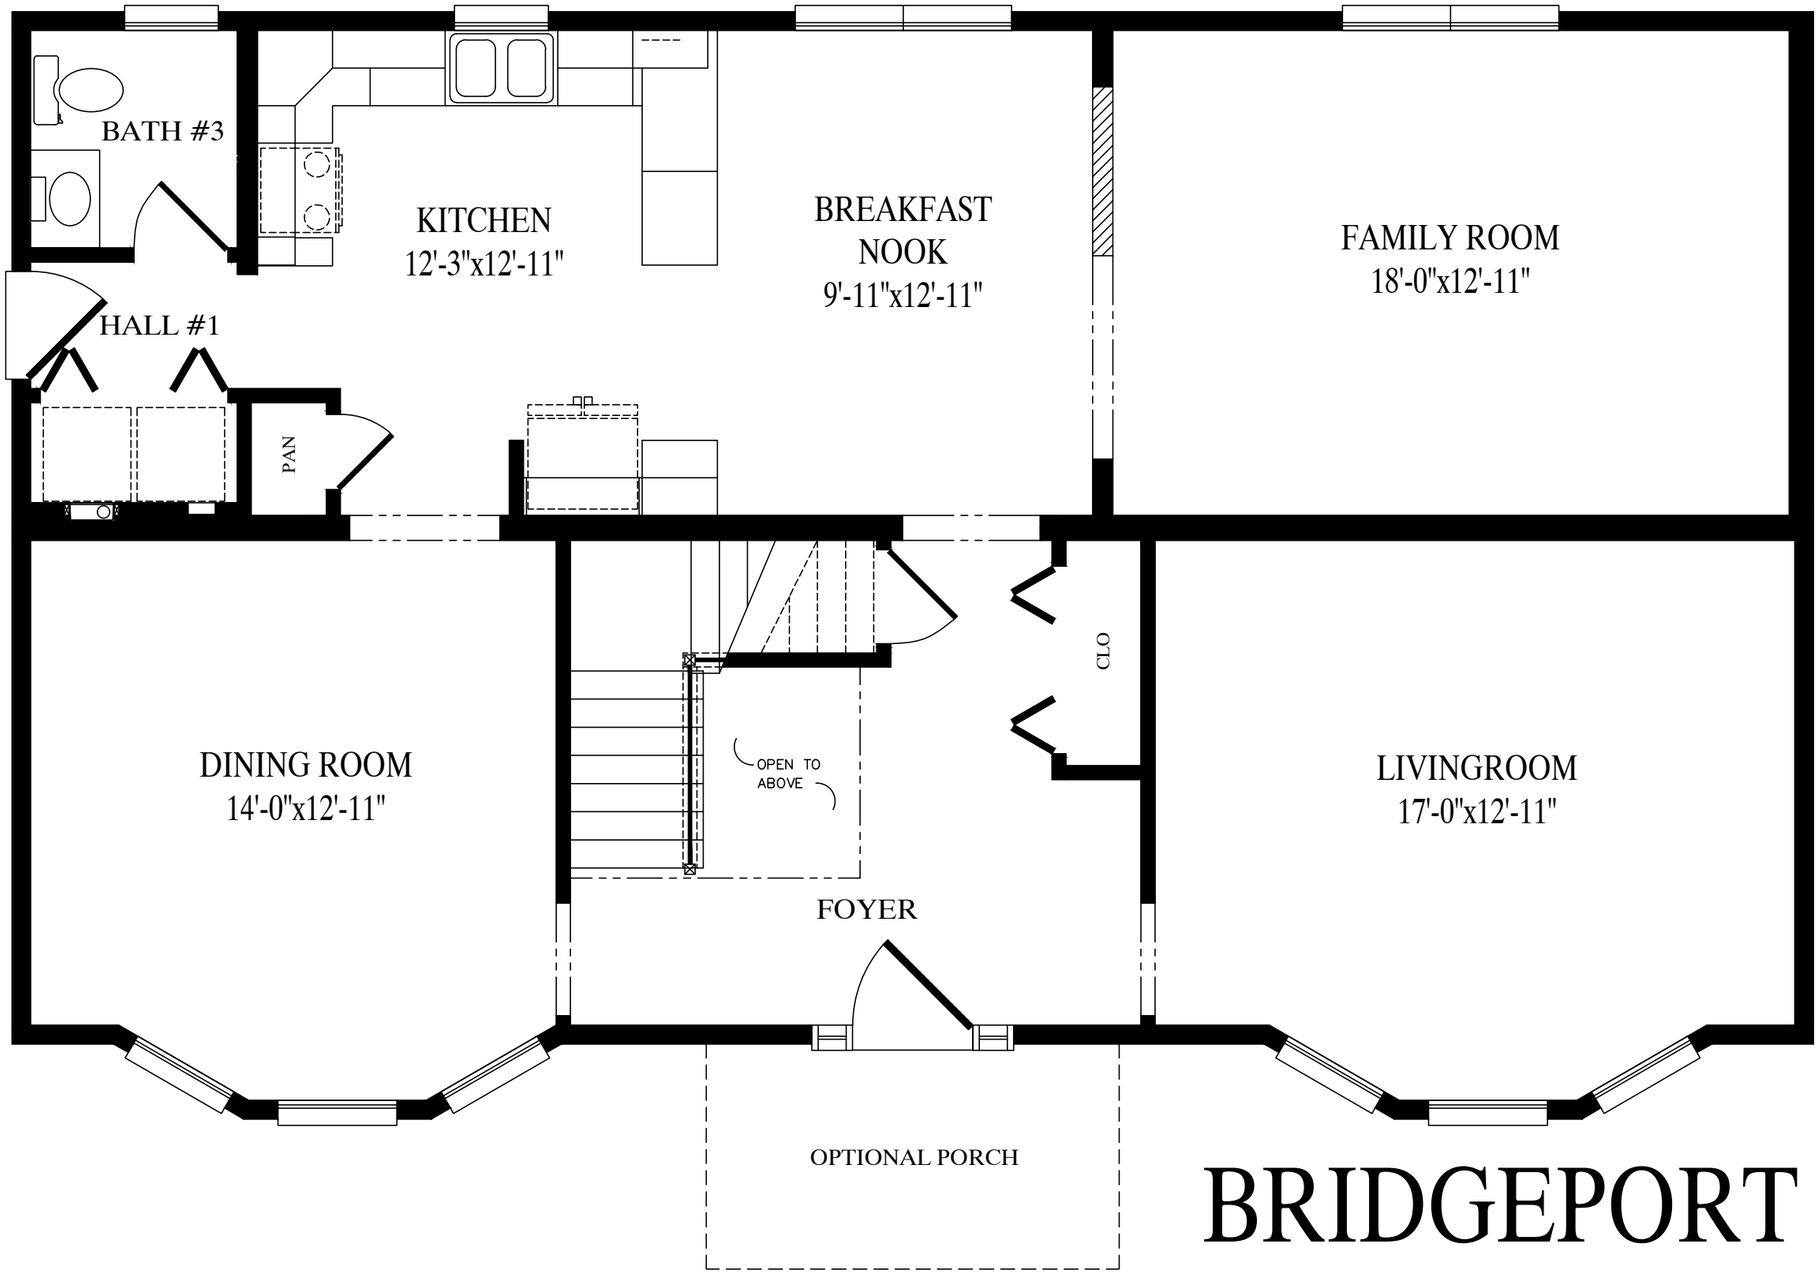


BRIDGEPORT

27'-6" x 48' Two Story

1354 sq. ft. first floor

2674 sq. ft. total

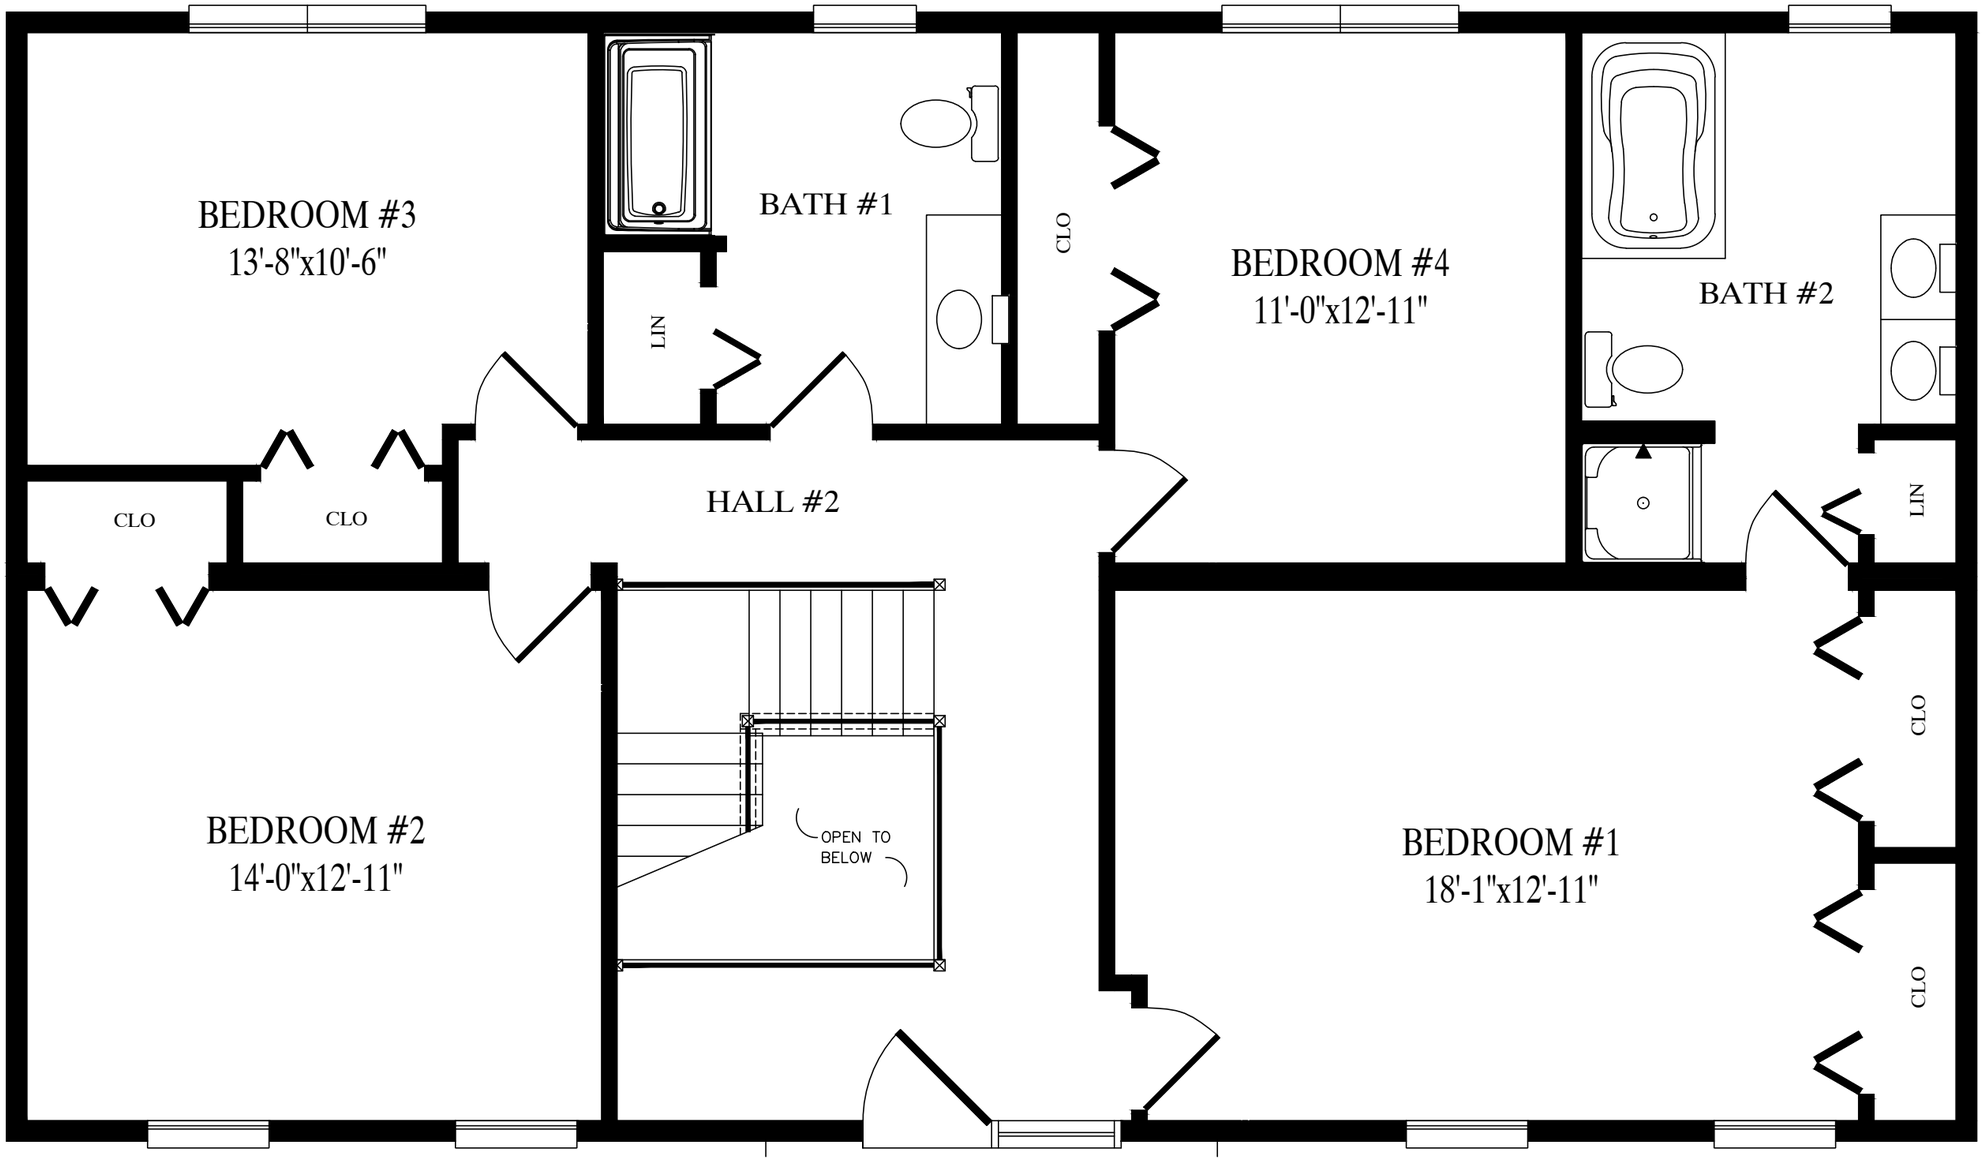

1320 sq. ft. second floor