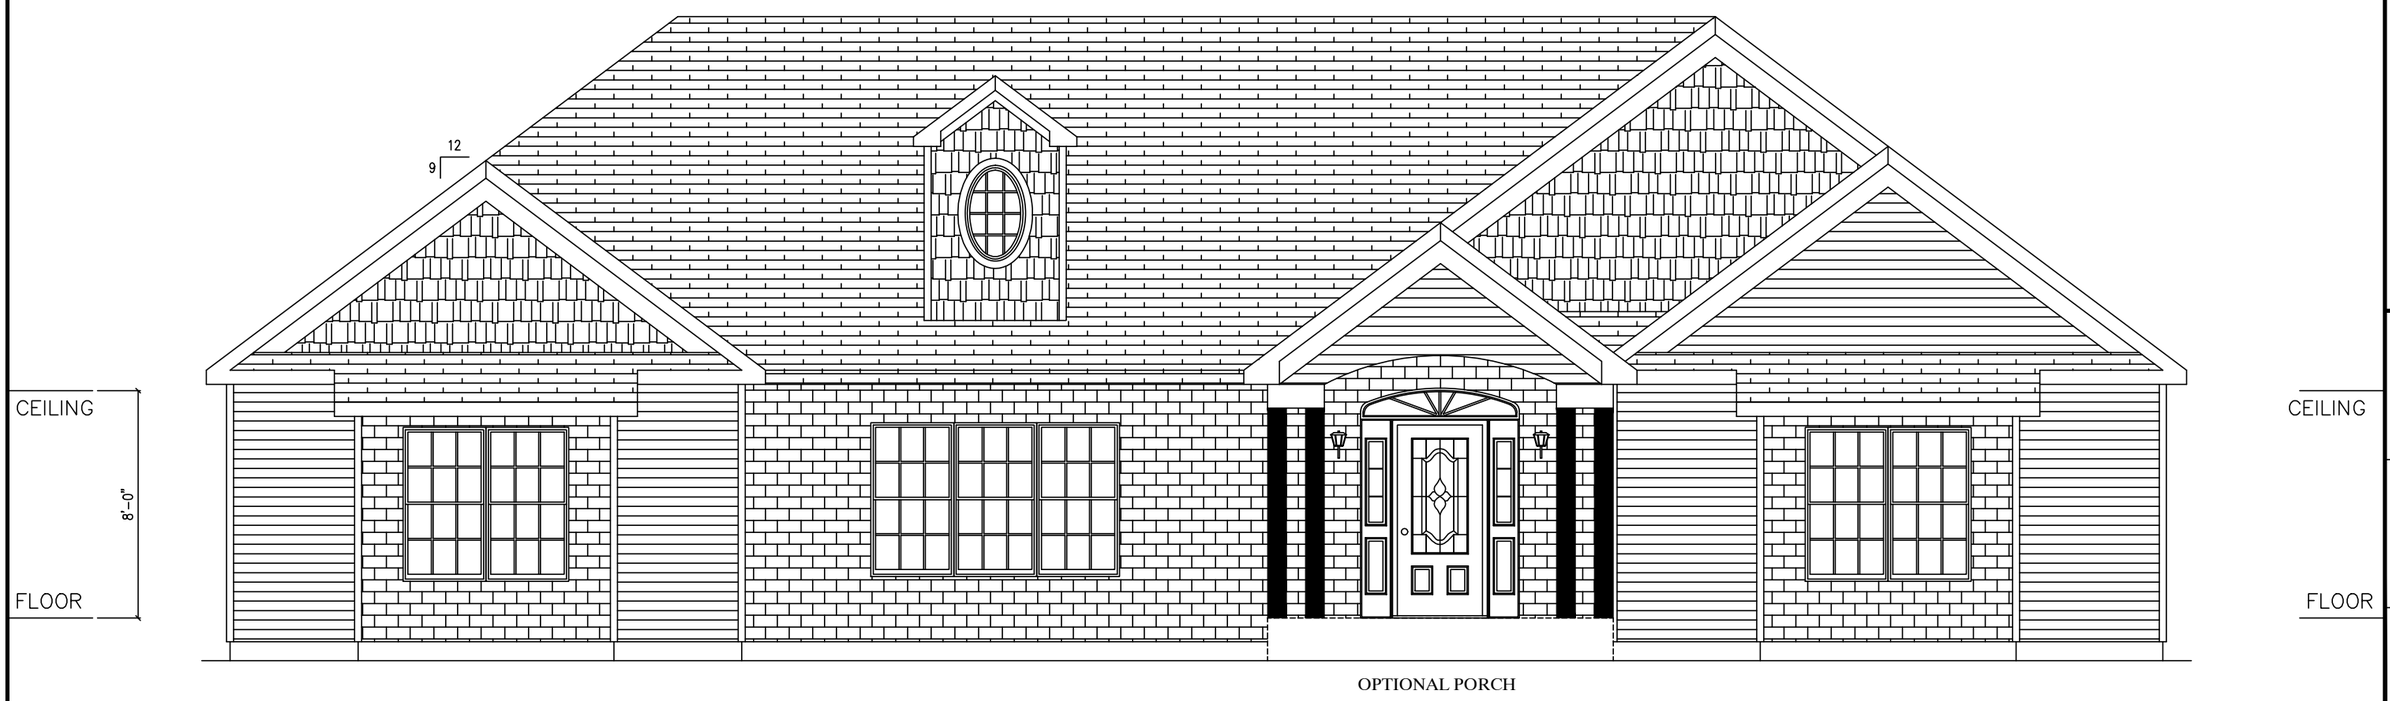

GREGO 2/5/2025 7:00:59 AM

ACTUAL HOUSE MAY VARY FROM ELEVATION–ACCESS TO GRADE ON–SITE BY OTHERS

BUILDER	PBS CAPE	CUSTOMER	RICHMOND
CITY	CITY	COUNTY	COUNTY
		STATE	STATE
WIND SPEED	??? MPH VULT	SNOW LOAD	?????
		SQ. FT.	
ORDER NO.	ORDER #	SERIAL NO.	SERIAL #
		FILE NO.	RICHMOND RENDERED

3268–CAPE
FRONT ELEVATION

Professional Building Systems
72 East Market Street
Middleburg, PA 17842
(888) 553-1414
WWW.PBSMODULAR.COM

PROFESSIONAL BUILDING SYSTEMS, INC.

MBSP MODULAR BUILDING SYSTEMS OF PA

STATUS:	STAT
DRAWN BY:	INIT
DATE:	00/00/00

PAGE: 2.1

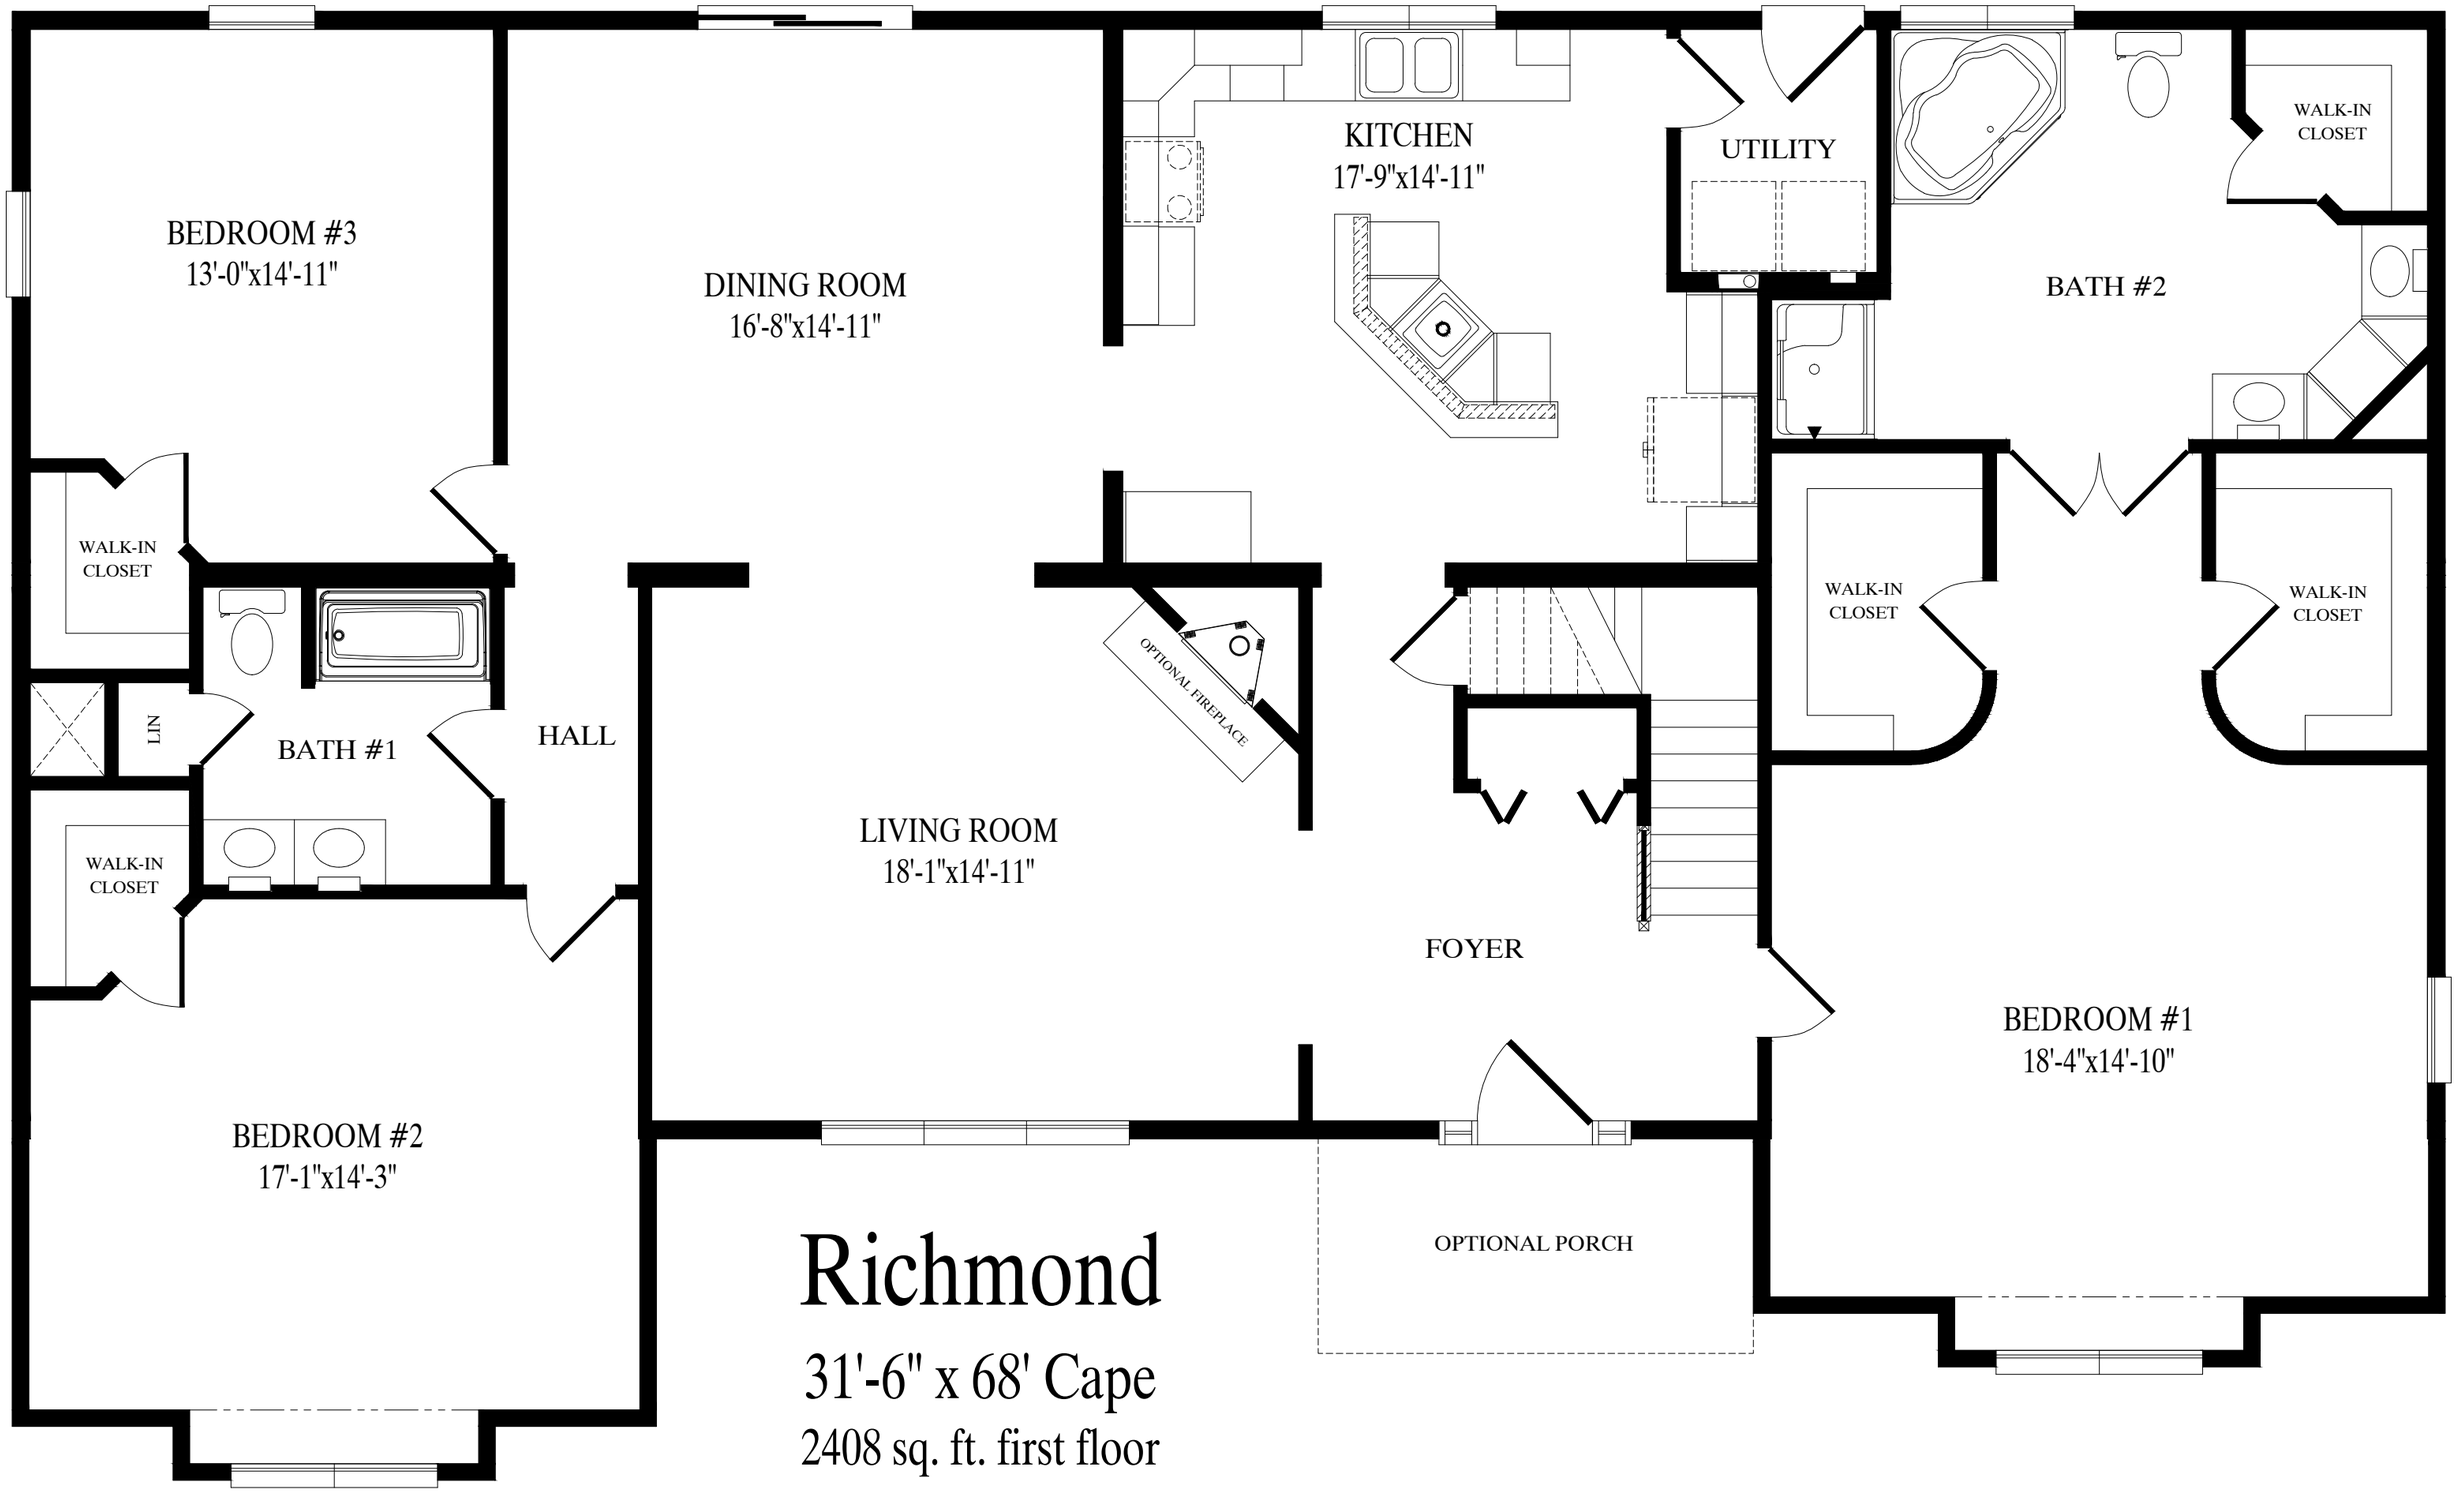

Richmond

31'-6" x 68' Cape

2408 sq. ft. first floor

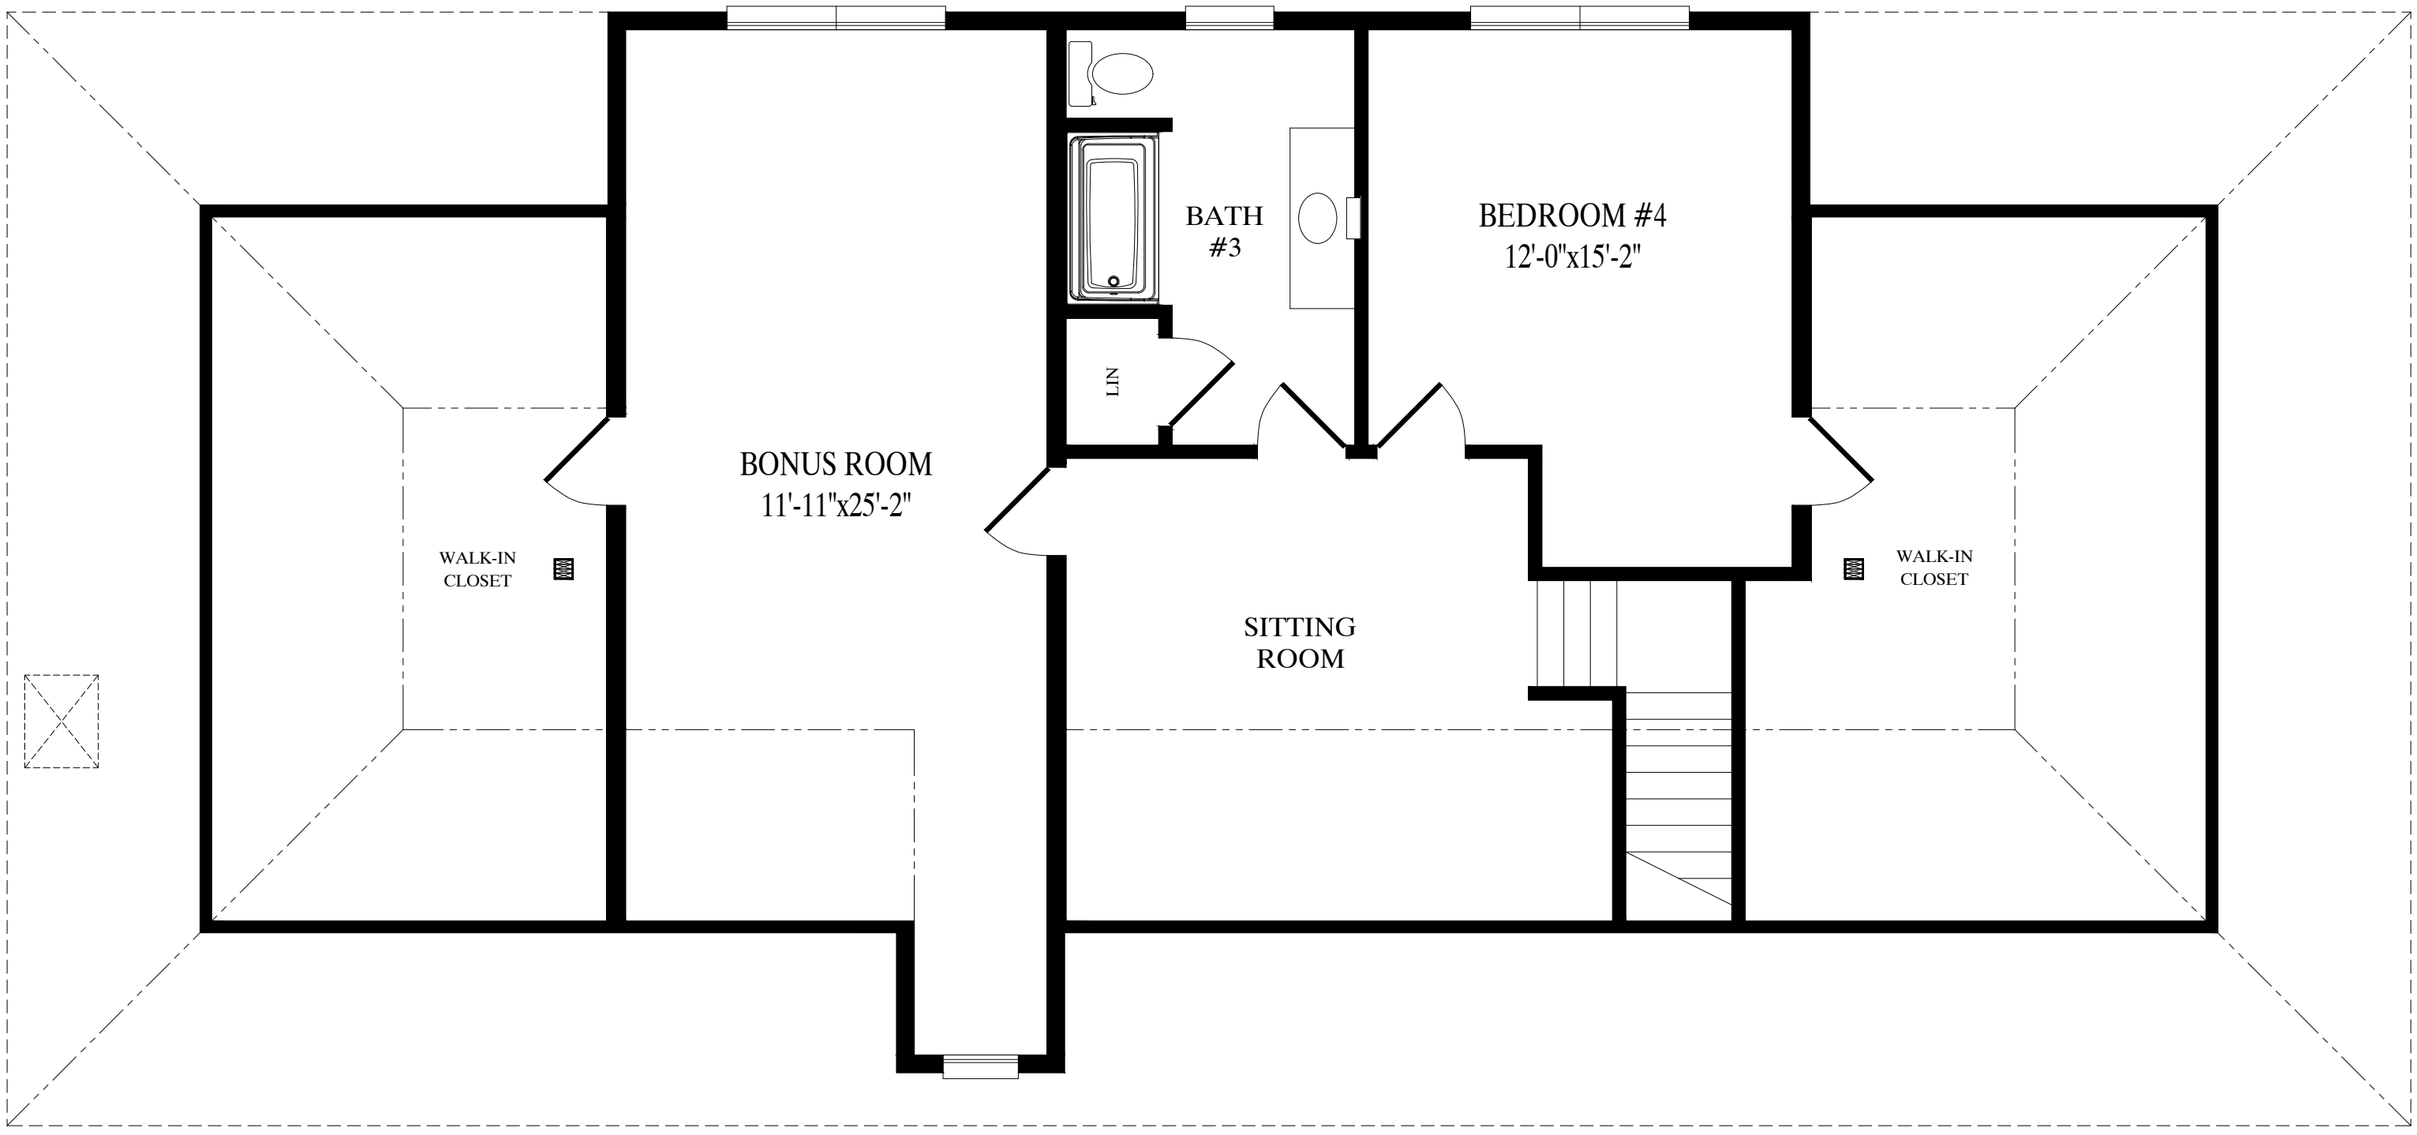

990 sq. ft. proposed second floor